


2



Front
1 : 50

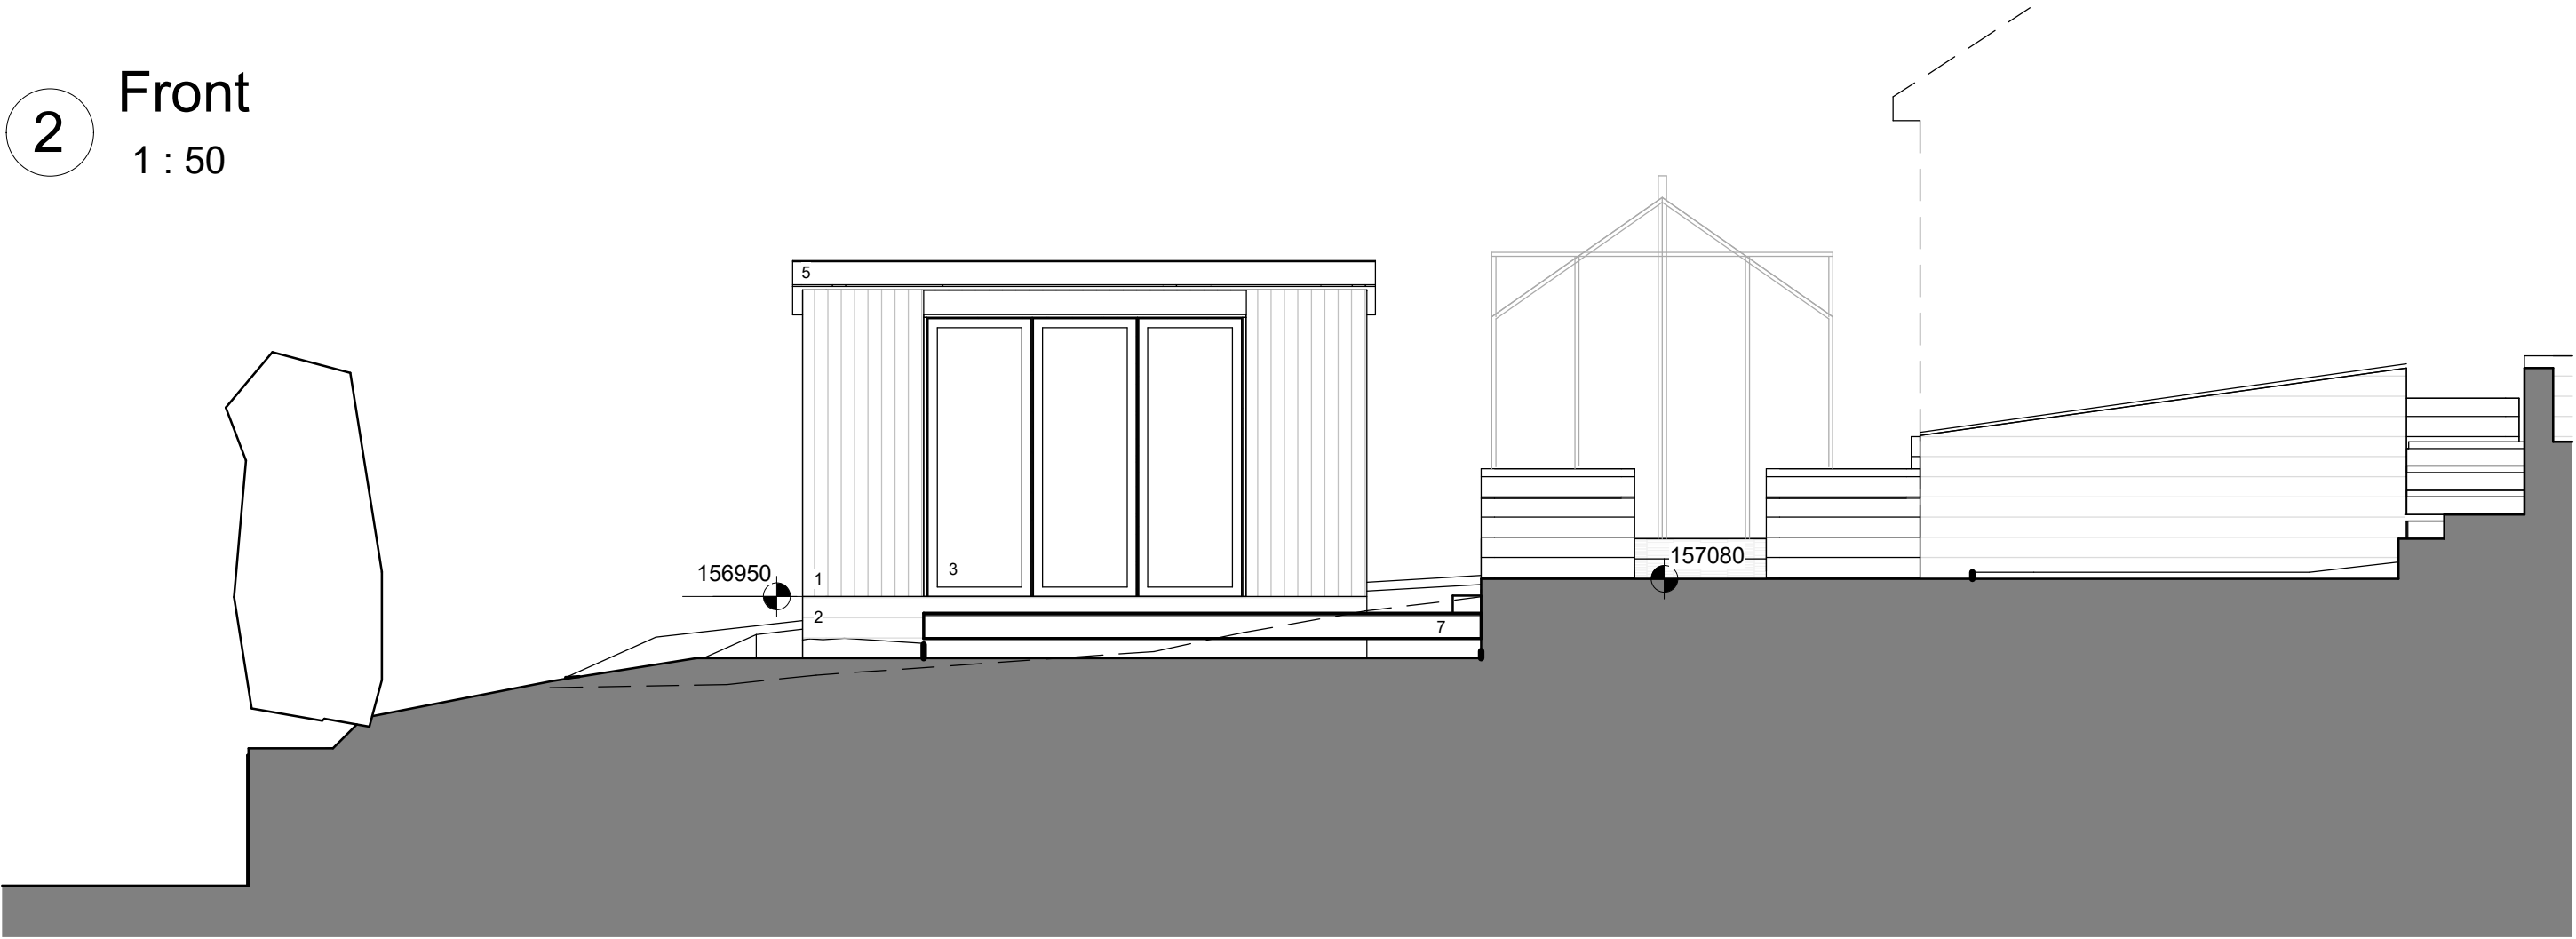

1

Rear
1 : 50

- Materials Key**
- 1. Western Red Cedar timber cladding
 - 2. Coursed Gritstone Plinth.
 - 3. Windows - UPVC Anthracite
 - 4. Roof - Sedum
 - 5. Facias to Eaves and Verge- Painted Timber Anthracite
 - 6. Rainwater goods - black
 - 7. Composite decking

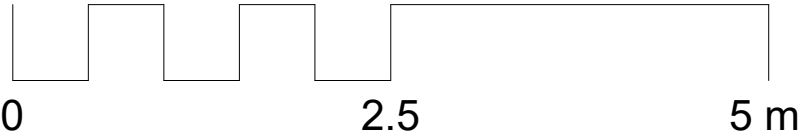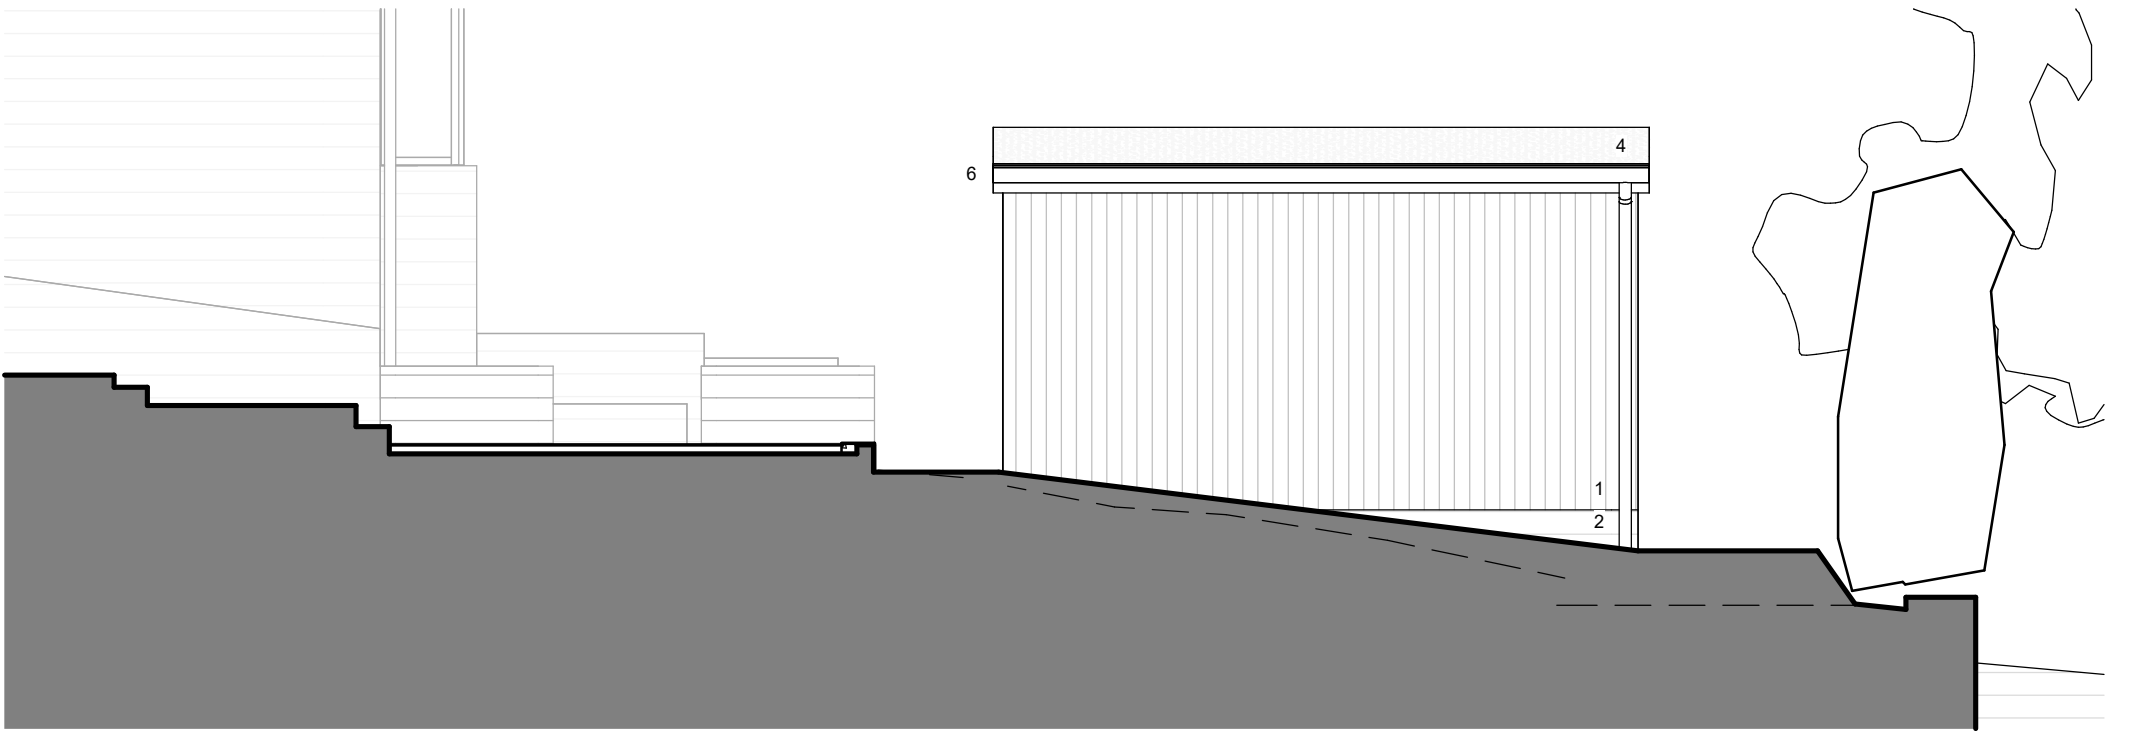

POULTER
ARCHITECTS ©

Profolk, Bank Chambers, STOCKPORT SK1 1AR
Tel: 07792 116373
info@poulterarchitects.co.uk
www.poulterarchitects.co.uk

Date	Rev	Revision / author/ checker
28.10.22	A	Updated following client comments. JNBP
20.07.23	B	Updated following client comments. JNBP

NOTES
The contractor is responsible for checking dimensions, tolerances and references. Verify any discrepancies with the architect before proceeding with the work.
Where an item is covered by drawings of different scales the larger scale drawing is to be worked to.
Construct to figured dimensions only.

Purpose of Issue Planning

Project Springfield

Drawing Outbuildings Elevations

Drwg. no 040/705 **Rev** B

Drawn JNBP **Checked**

Scale 1 : 50 @A3 **Date** 10/04/22

20/07/2023 11:53:12