




### Materials Key

1. Western Red Cedar timber cladding
2. Coursed Gritstone Plinth.
3. Windows - UPVC Anthracite
4. Roof - Sedum
5. Facias to Eaves and Verge- Painted Timber Anthracite
6. Rainwater goods - black
7. Composite decking

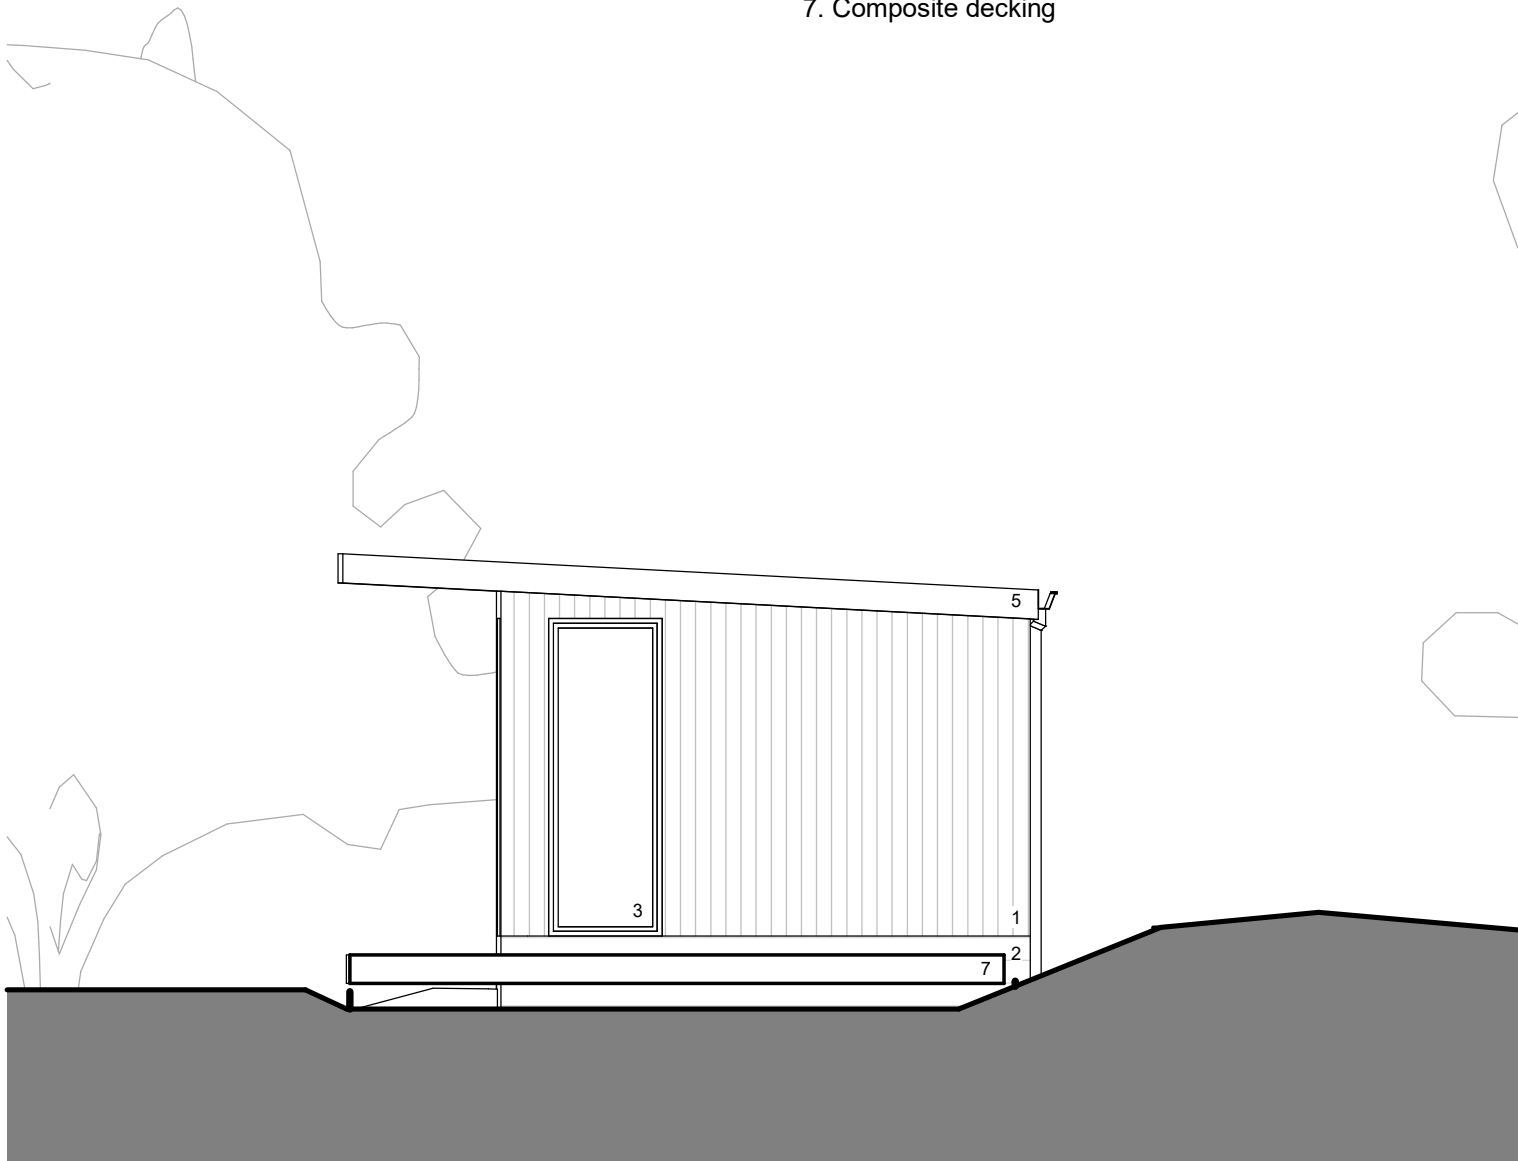

1 West Gable  
1 : 50

2 East Gable  
1 : 50

