



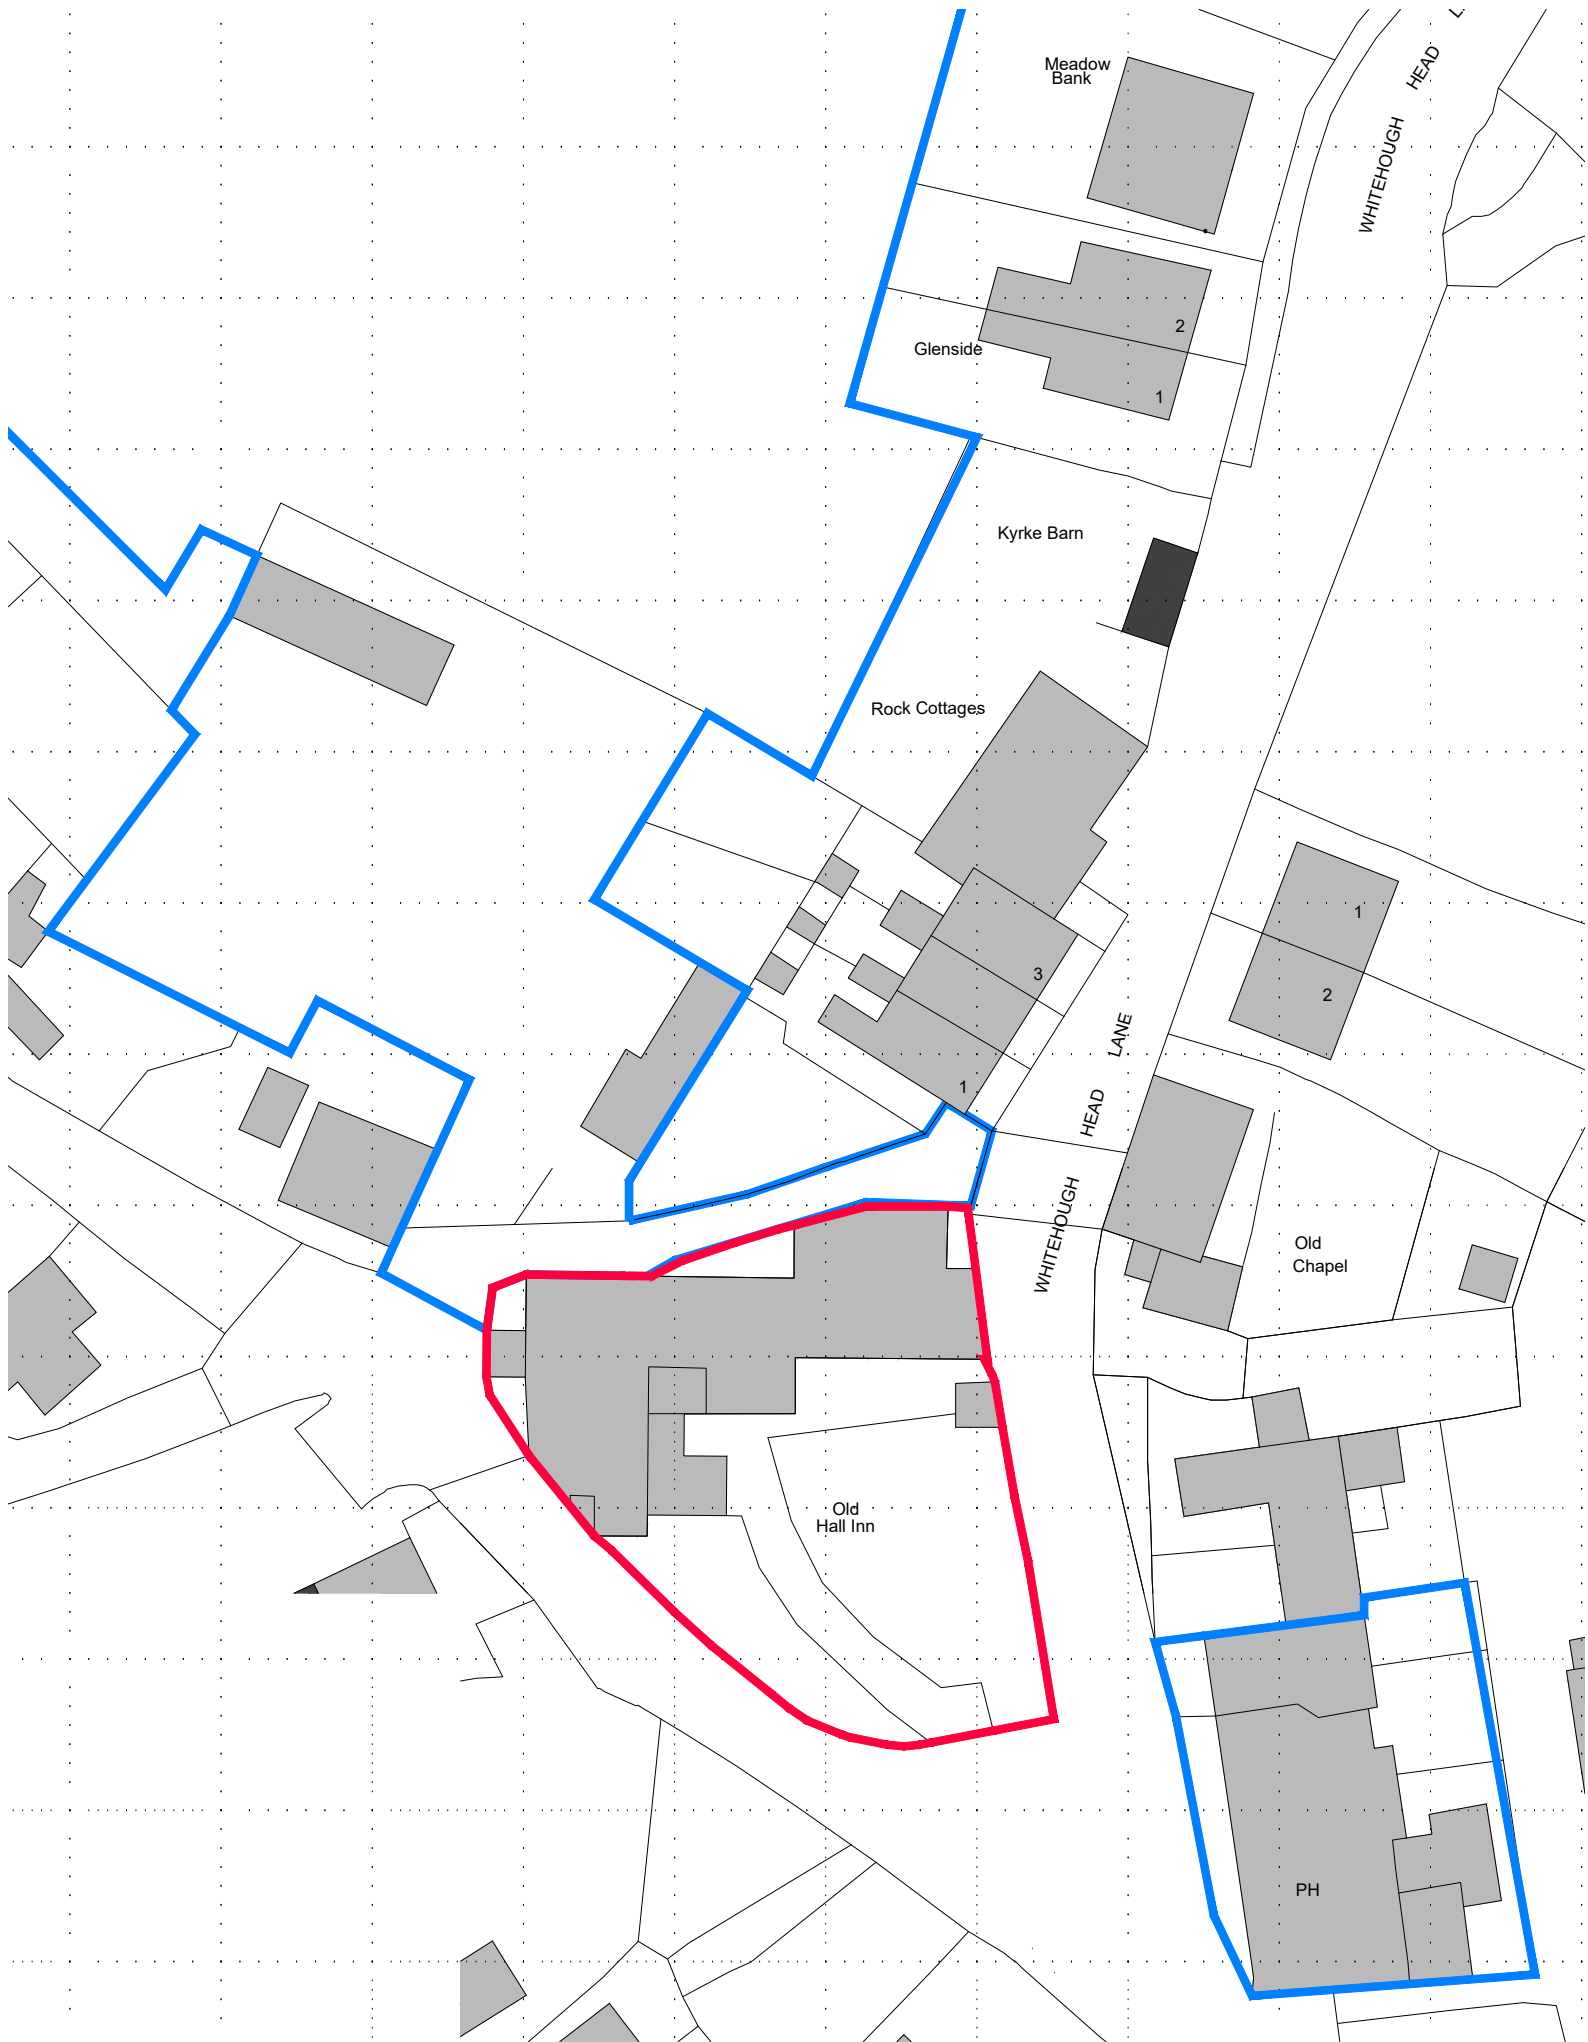

Location Plan 1:500

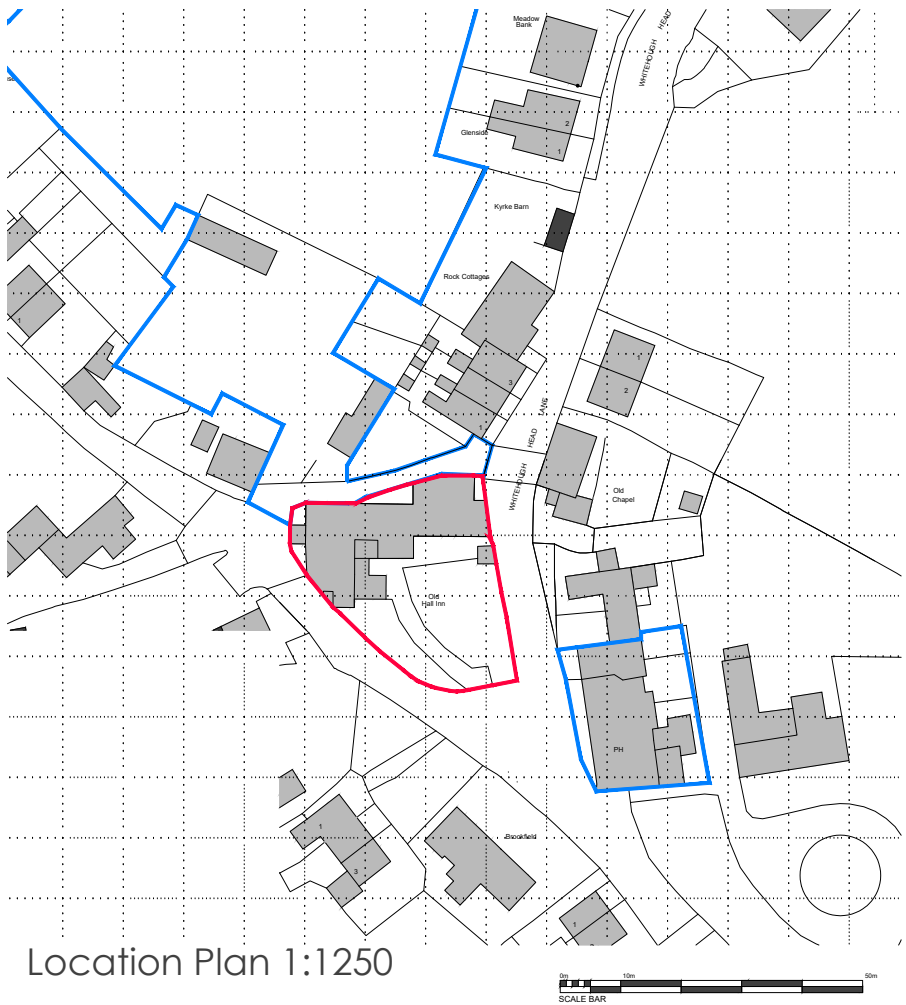

Location Plan 1:1250



notes |



rev. description |

client | Mr D Capper
The Old Hall Ltd

project | RETROSPECTIVE - New external freestanding
Stretched Fabric Canopy
The Old Hall
Whitehough SK23 6EJ

drawing title | LOCATION PLAN

drawing number | SW394A- PL001

revision | -

drawing status | PLANNING

scale | 1:1250, 1:500 @A3

date | Aug 23

drawn by | CW

checked by | JS