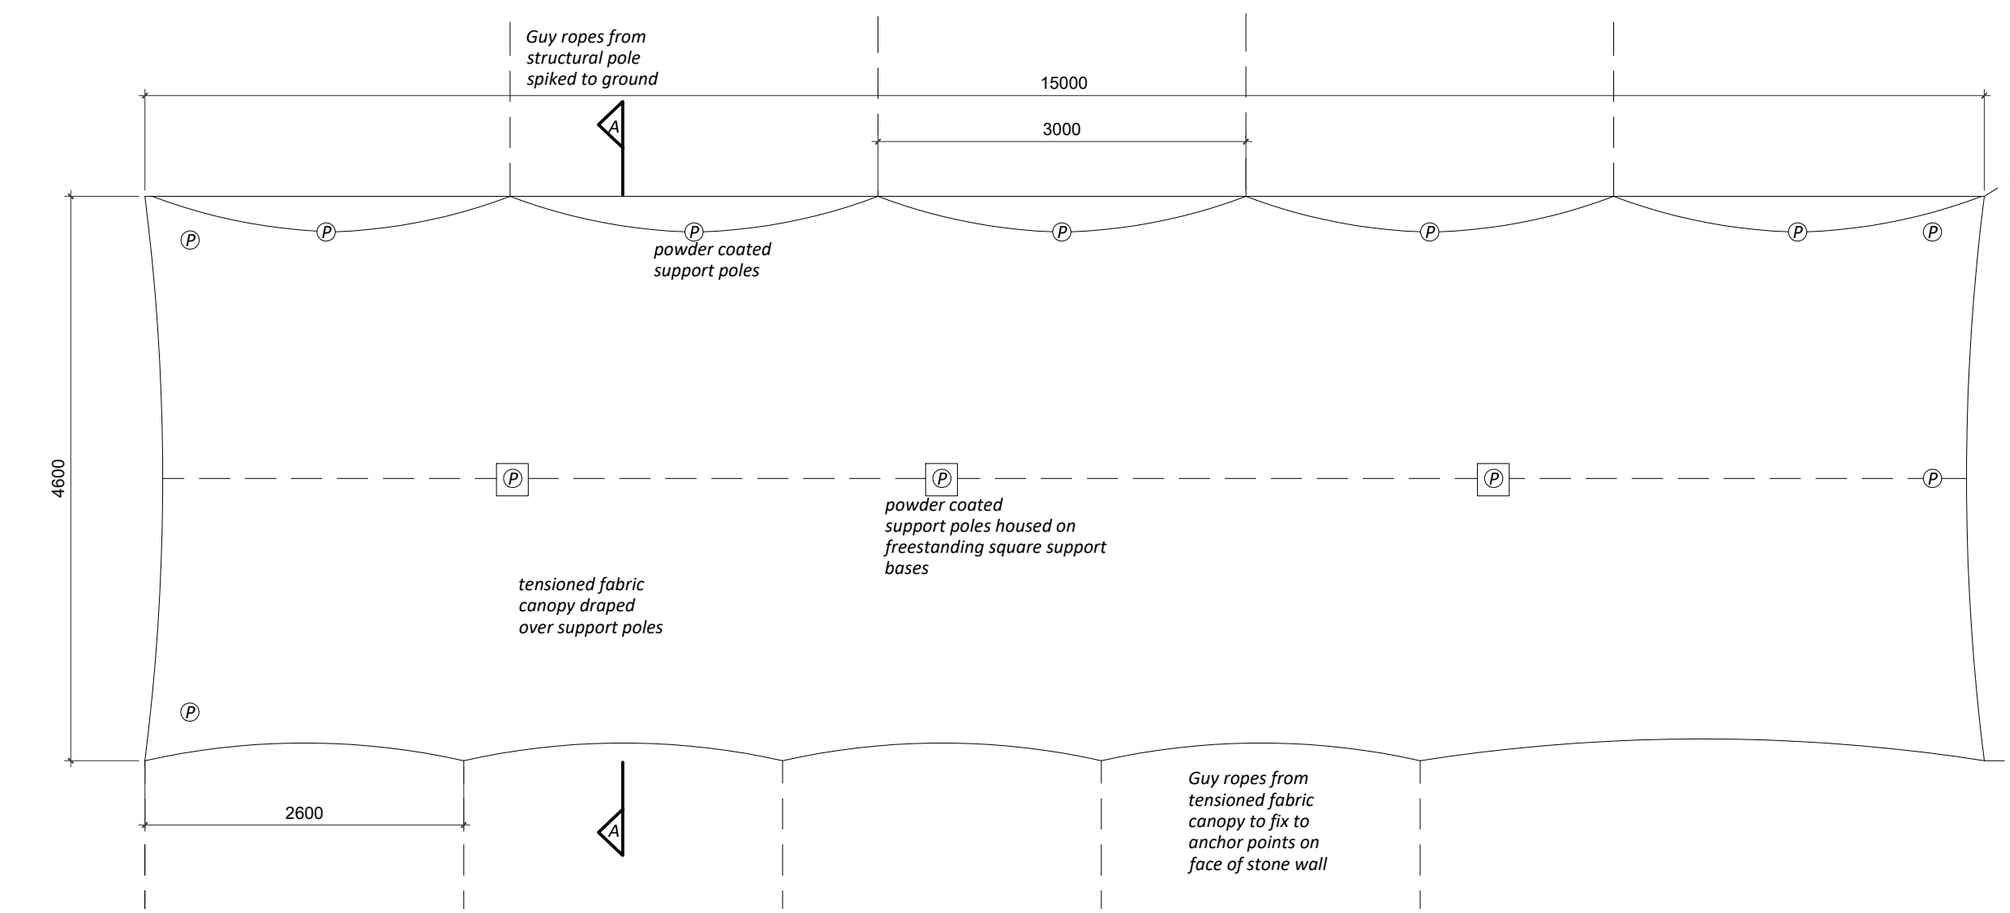

Proposed floor Plan 1:50 - stretched fabric canopy





Wall connection detail -
Poles anchored via wall mounted anchor rings.

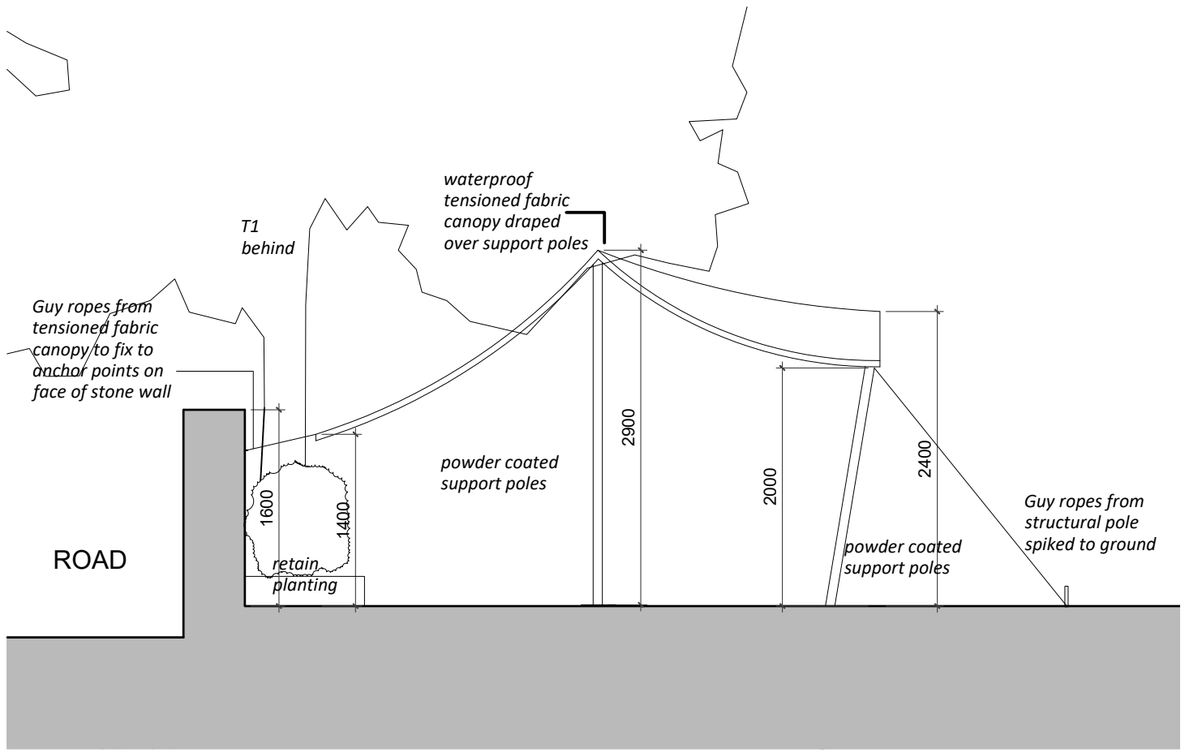

Proposed Section A-A 1:50 - through centre of canopy



Photo of canopy construction -
waterproof tensioned fabric (pale cream) canopy draped over powder coated support poles. Poles anchored via guy ropes to ground spikes or wall mounted anchor rings.

rev. description	
client	Mr D Capper The Old Hall Ltd
project	RETROSPECTIVE - New external freestanding Stretched Fabric Canopy The Old Hall Whitehough SK23 6EJ
drawing title	Proposed Floor Plan & Elevation
drawing number	SW394A- PL003
revision	–
drawing status	PLANNING
scale	1:50 @A3
date	Aug 23
drawn by	CW
checked by	JS

SlaterWilde Limited
Architects & Designers
Tall Trees, 8 Crossings Road, Chapel-en-le-Frith
High Peak, Derbyshire SK23 9RZ Tel: 07811964814 / 07813829210
e-mail: contact@slaterwilde.co.uk www.slaterwilde.co.uk
SlaterWilde Limited Registered in England No. 07819049