


I Haslin Road, Buxton, SK17 9HU

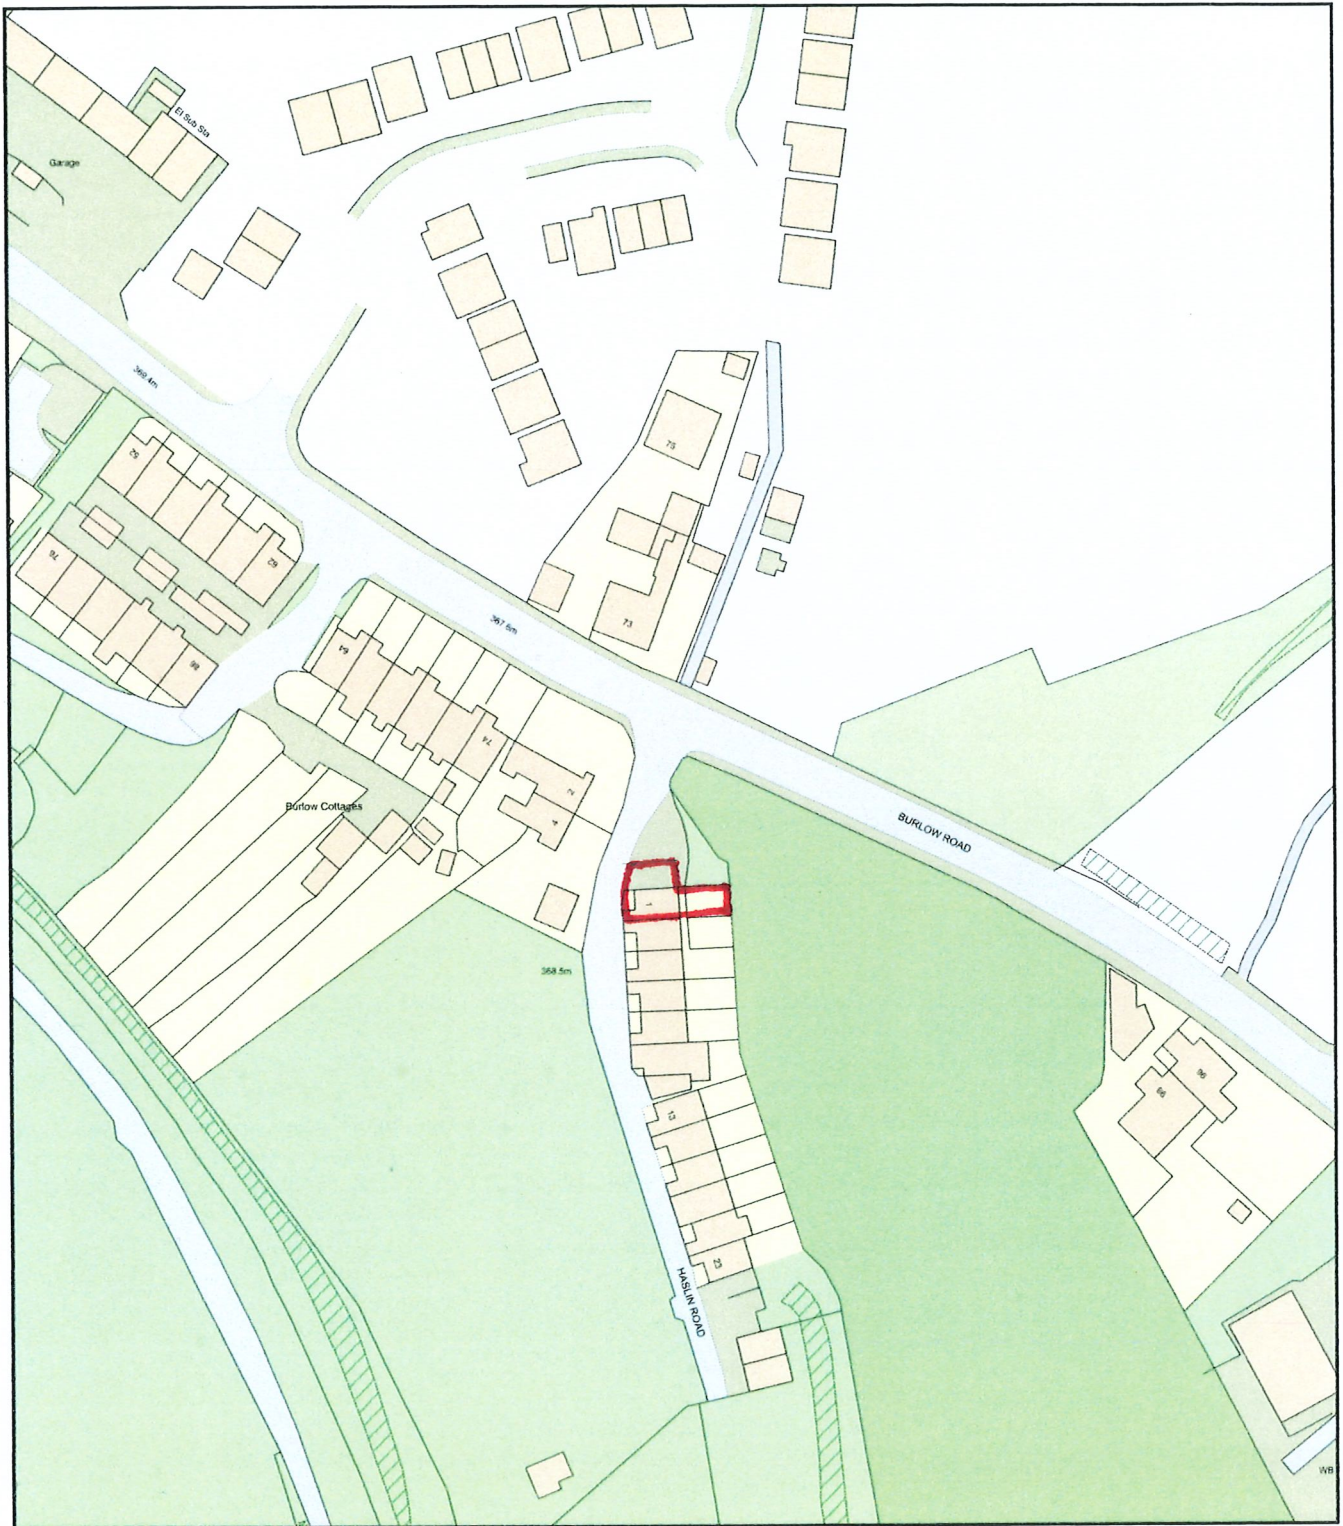

0 50
Metres



Plan Produced for: Mr K Daily

Date Produced: 10 Aug 2023

Plan Reference Number: TQRQM23222133937601

Scale: 1:1250 @ A4