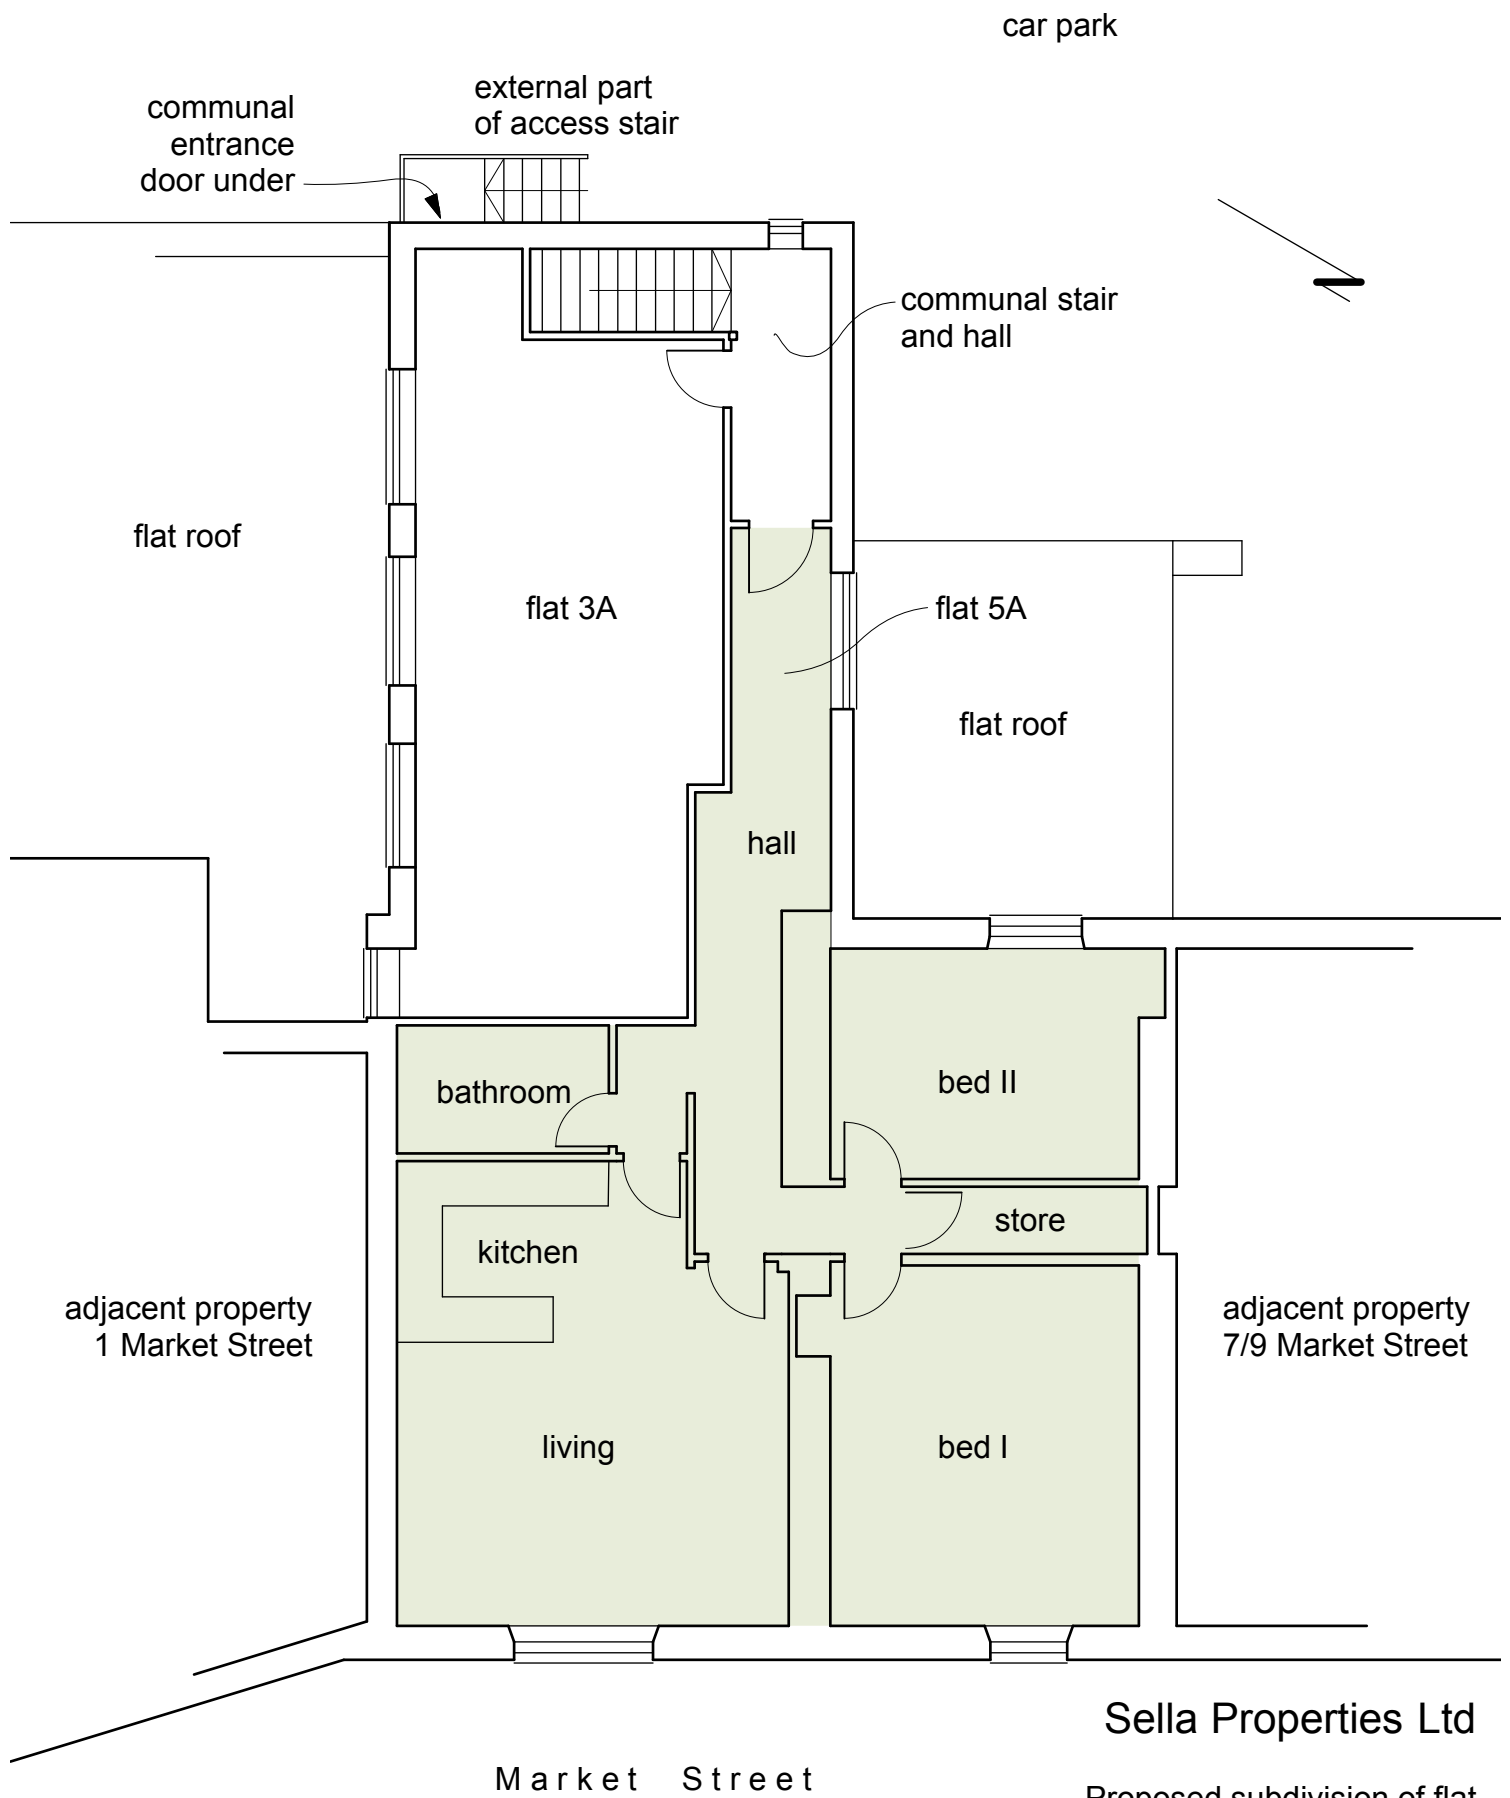


Sella Properties Ltd
Proposed subdivision of flat
5A Market St. to form two flats
First Floor Plan - as existing
1:100 at A4
Drwg 03