


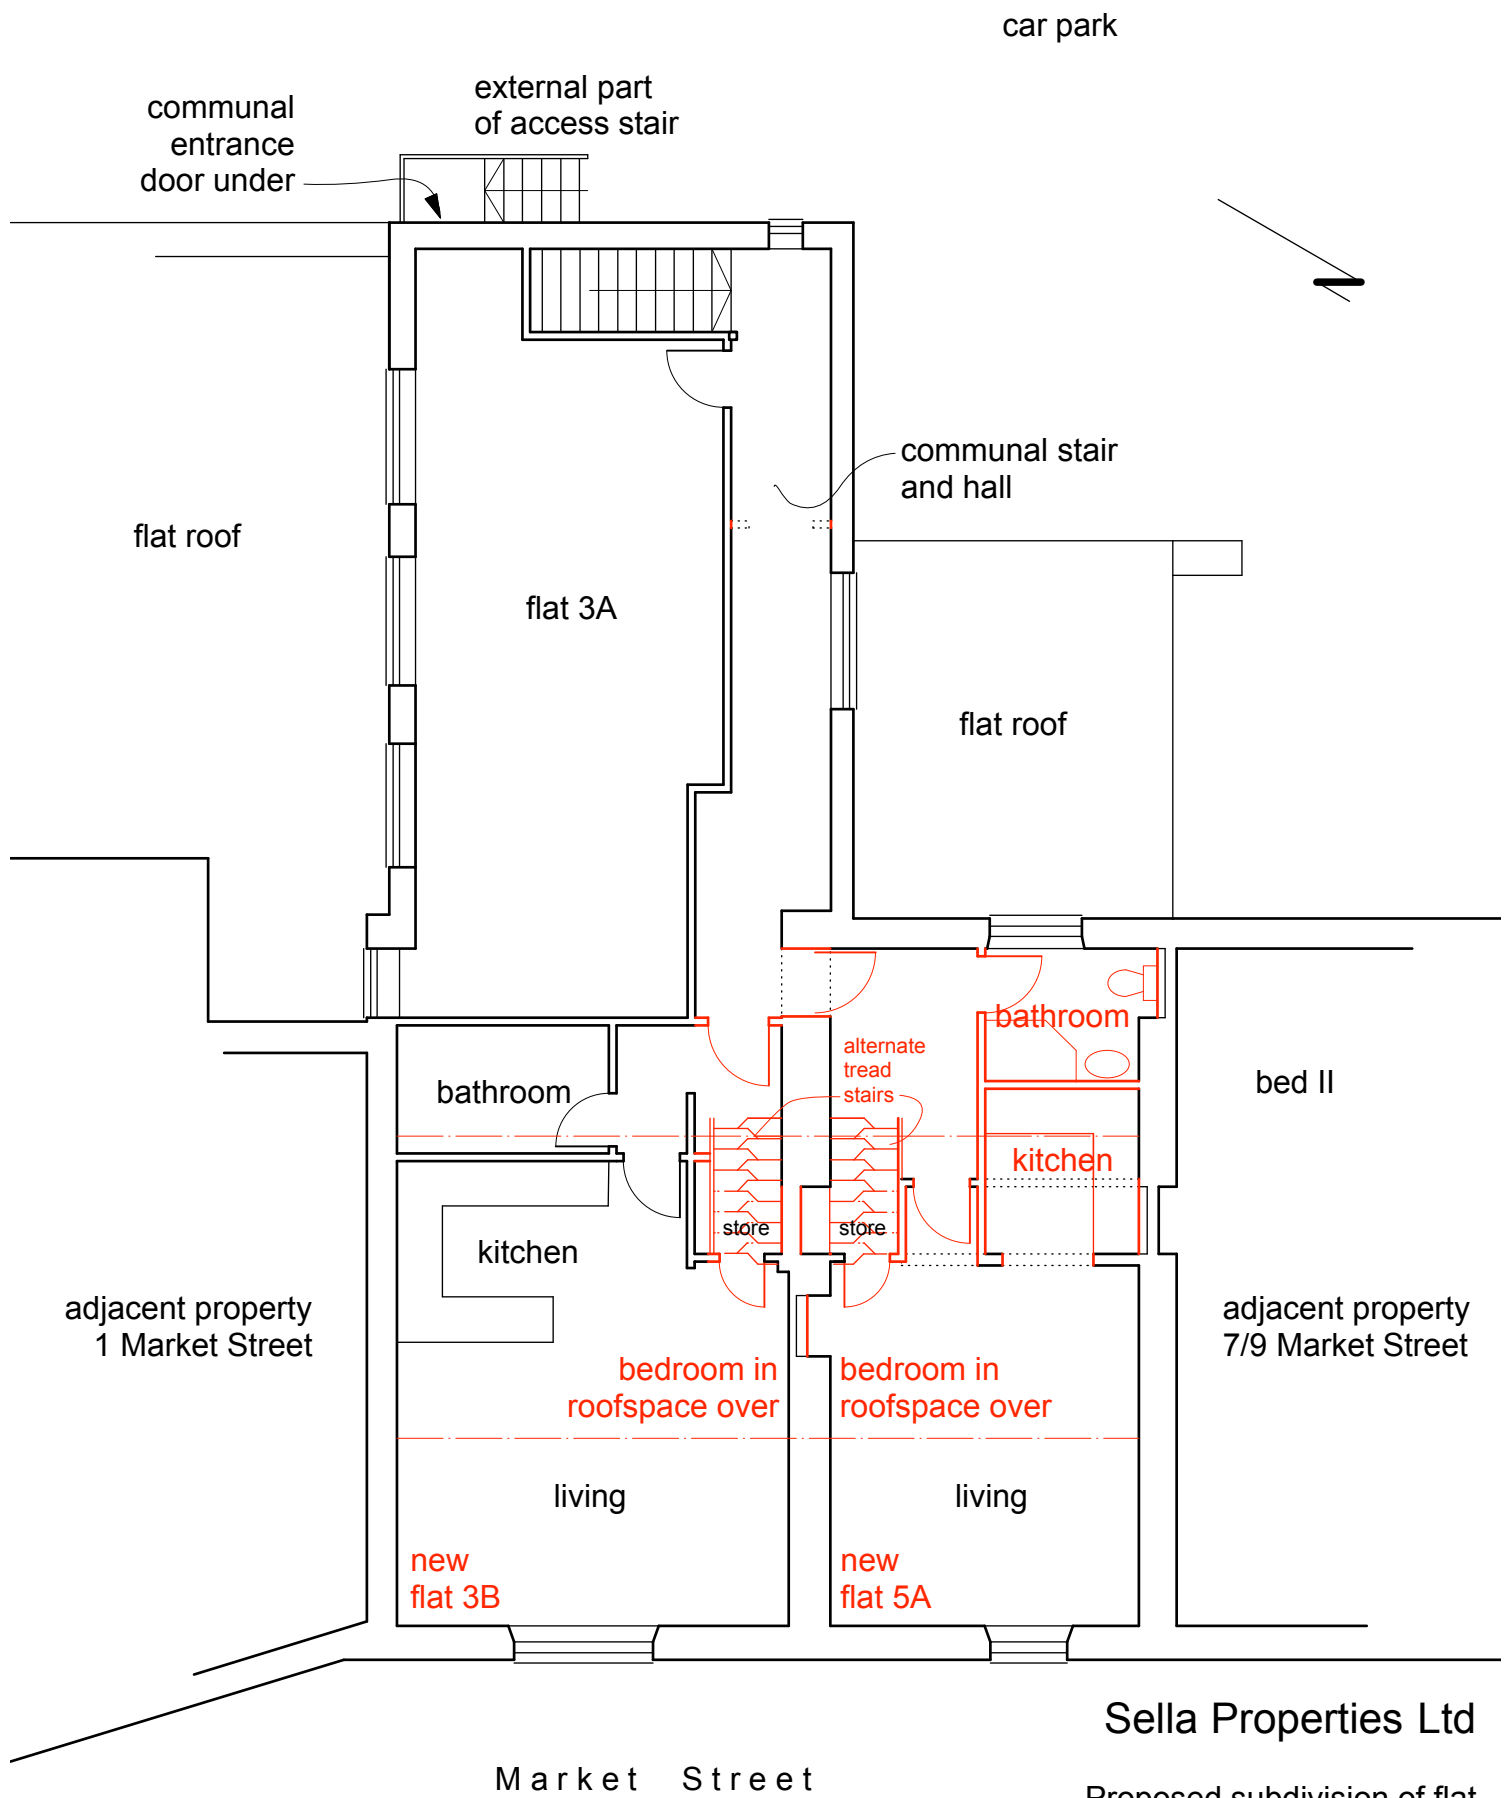

car park

communal
entrance
door under

external part
of access stair

flat roof

flat 3A

communal stair
and hall

flat roof

bathroom

kitchen

adjacent property
1 Market Street

alternate
tread
stairs

bathroom

kitchen

bed II

adjacent property
7/9 Market Street

bedroom in
roofspace over

bedroom in
roofspace over

living

living

new
flat 3B

new
flat 5A

Sella Properties Ltd

Market Street

Proposed subdivision of flat
5A Market St. to form two flats

First Floor Plan - as proposed
1:100 at A4
Drwg 04

