


2A Pennine Road Location Plan

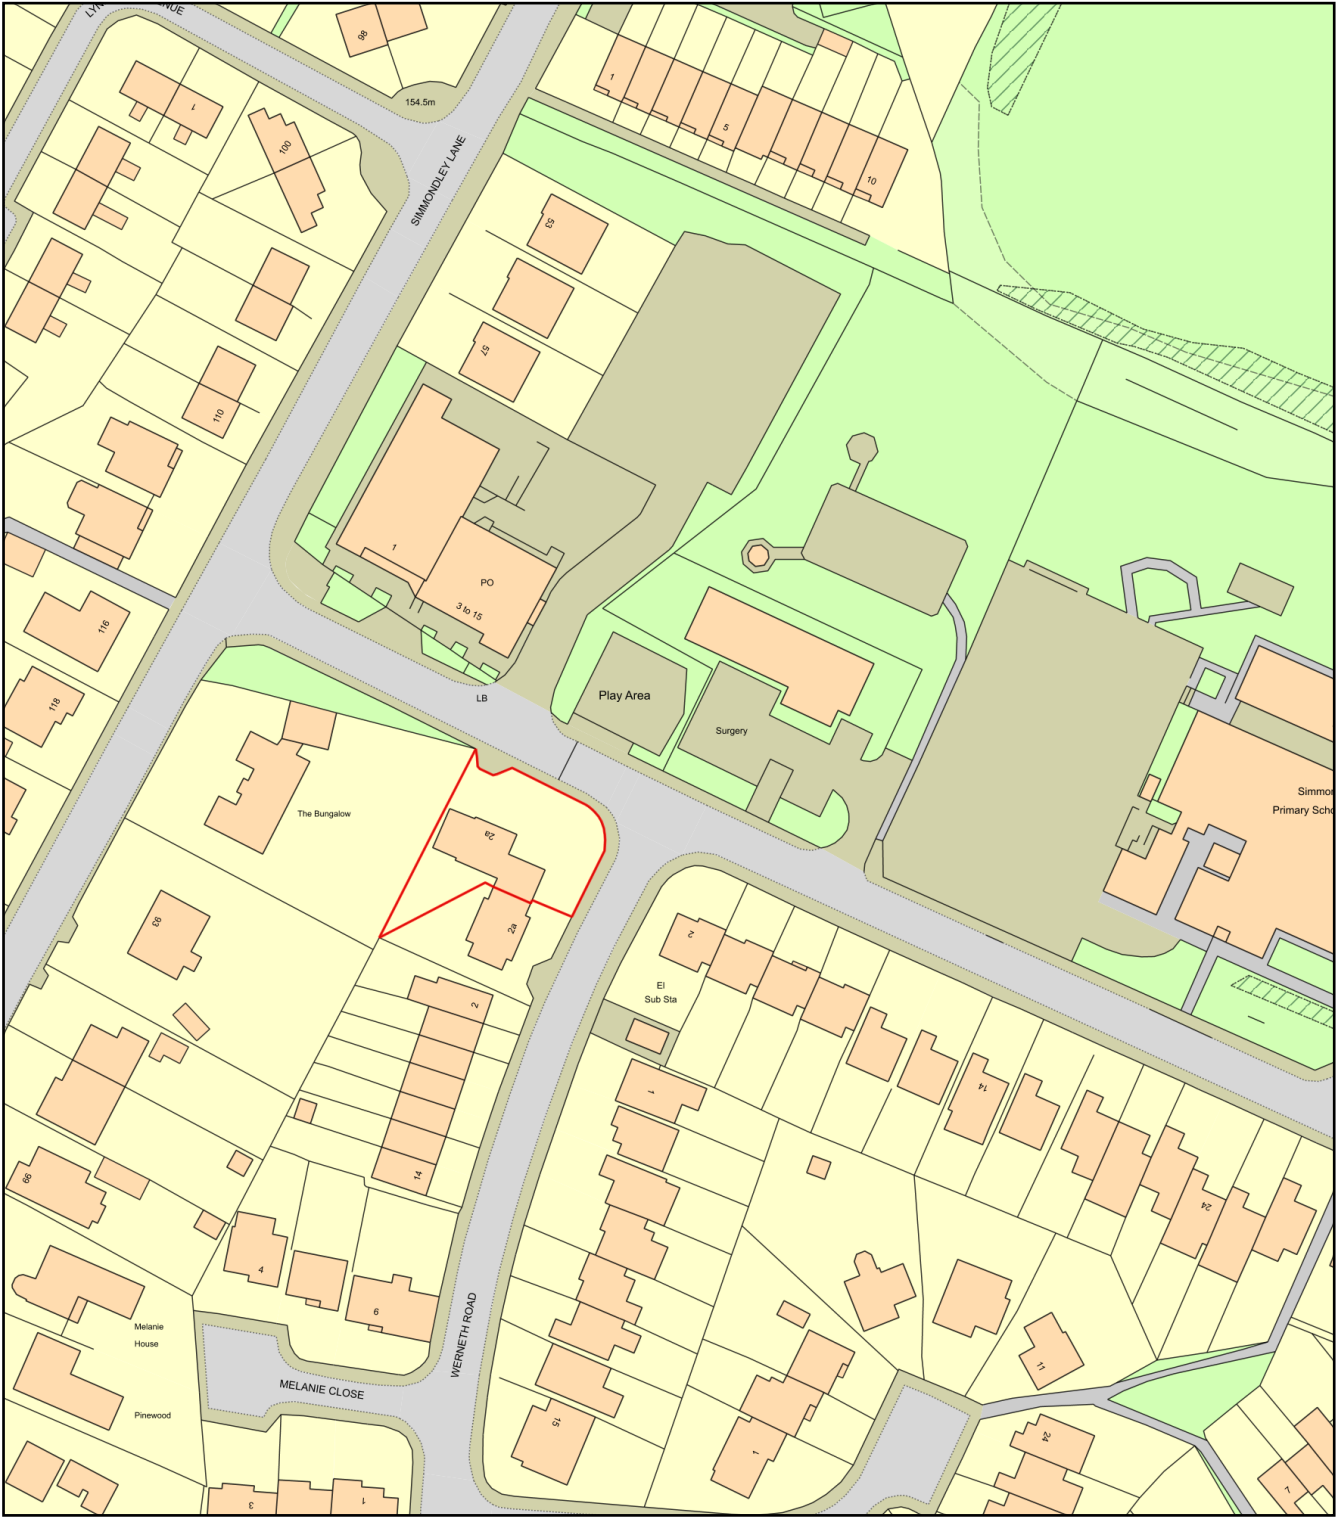

Plan Produced for: Parkwood Care Limited
Date Produced: 29 Jul 2023
Plan Reference Number: TQRQM23210144839804
Scale: 1:1250 @ A4