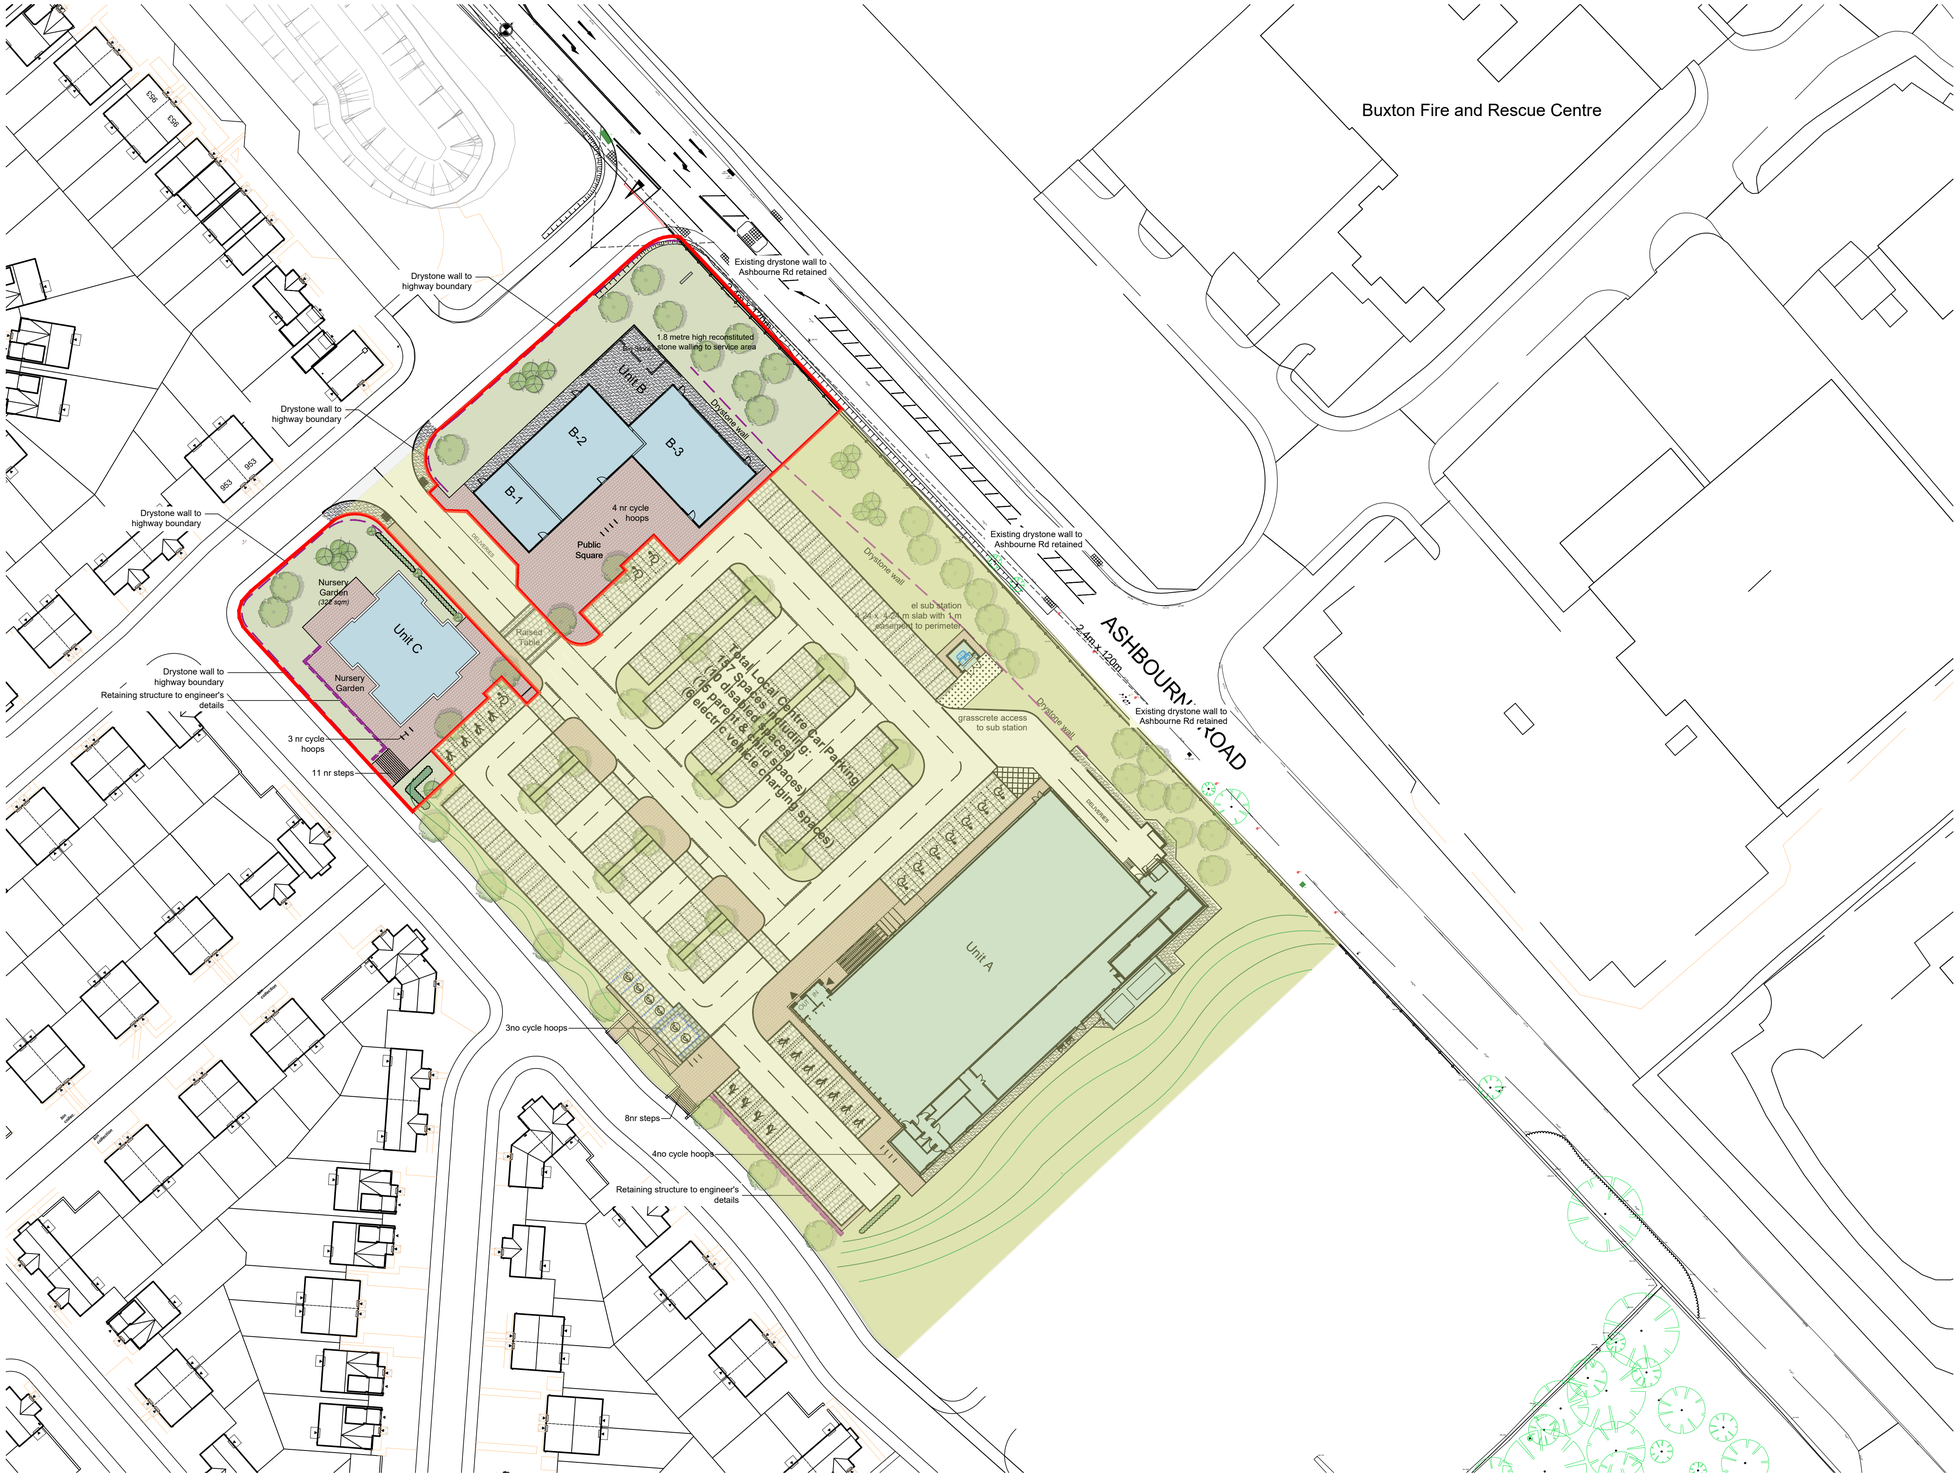

Concrete block paving pedestrian areas Charcon Andover 200 x 100 mm. Light Grey

Tarmac to service areas

Landscape areas subject to soft landscape scheme as approved through separate condition submission

Area subject to approval through foodstore phase

Boundary of Retail and Nursery Phase

1 Proposed Site Plan

1:500

NORTH

0 5.0 10.0 15.0 20.0 25.0 50.0m

The copyright of this drawing is vested with Corstorphine & Wright Ltd and must not be copied or reproduced without the consent of the company.

Rev.	Description	Date	Drw.	Chk.
P	Block B footprint updated	10.08.23	IH	CC
N	Concrete replaced by tarmac to service yard	21.07.23	IH	CC
M	Boundary for nursery phase updated	06.07.23	JW	CC
L	Nursery and retail sites highlighted on plan - soft landscaping re added	06.07.23	JW	CC
K	Area masked out at clients request	05.07.23	JW	CC
J	Sub-station repositioned; retail units plan updated	23.03.23	IH	CC
H	Fence to nursery garden removed	25.04.22	IH	CC
G	Paving updated	01/02/22	IH	CC
F	Kerbs updated in accordance with foodstore details	25/01/22	IH	CC
E	Parking bay specification updated; gabion wall shown to nursery	21/07/21	IH	CC
D	Paving updated in accordance with foodstore details	14/07/21	IH	CC
C	Disclaimer amended	29/03/21	IH	CC
B	Revised to suit latest site layout	16/03/21	IH	CC
A	Red line boundary amended; nursery footprint updated	03/03/21	IH	CC

Client
HDD

Project
Mixed Use Development
Foxlow, Buxton

Drawing Title
Hard Landscaping Plan

Drawing Status
Planning

Corstorphine & Wright

Tamworth Studio
5 Aldergate, Tamworth, B79 7DJ
01827 671 23
corstorphine-wright.com

Drawing No.	Revision
1240-111	P

Drawn	Checked	Paper Size	Scale	Date
IH	SW	A1	1:500	Feb 21