


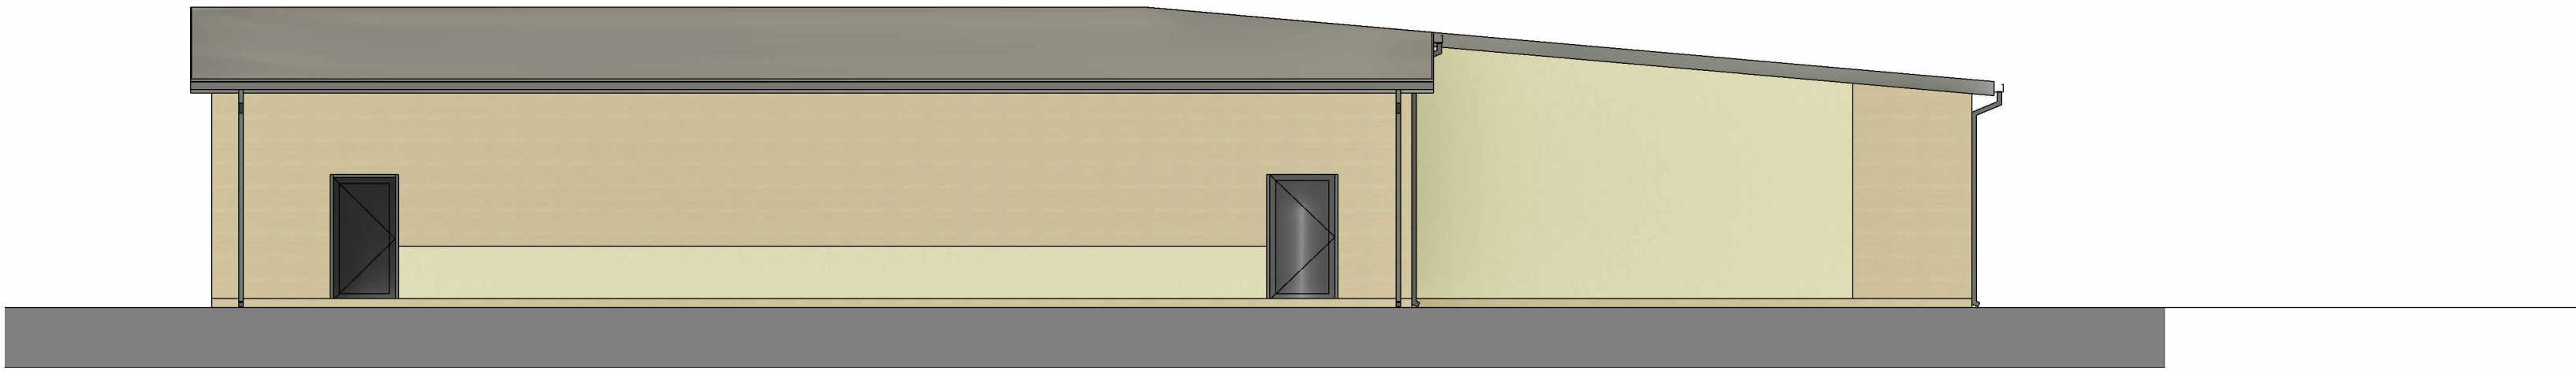

2 South East Elevation
1 : 100




1 North East Elevation
1 : 100




3 North West Elevation
1 : 100



4 South West Elevation
1 : 100

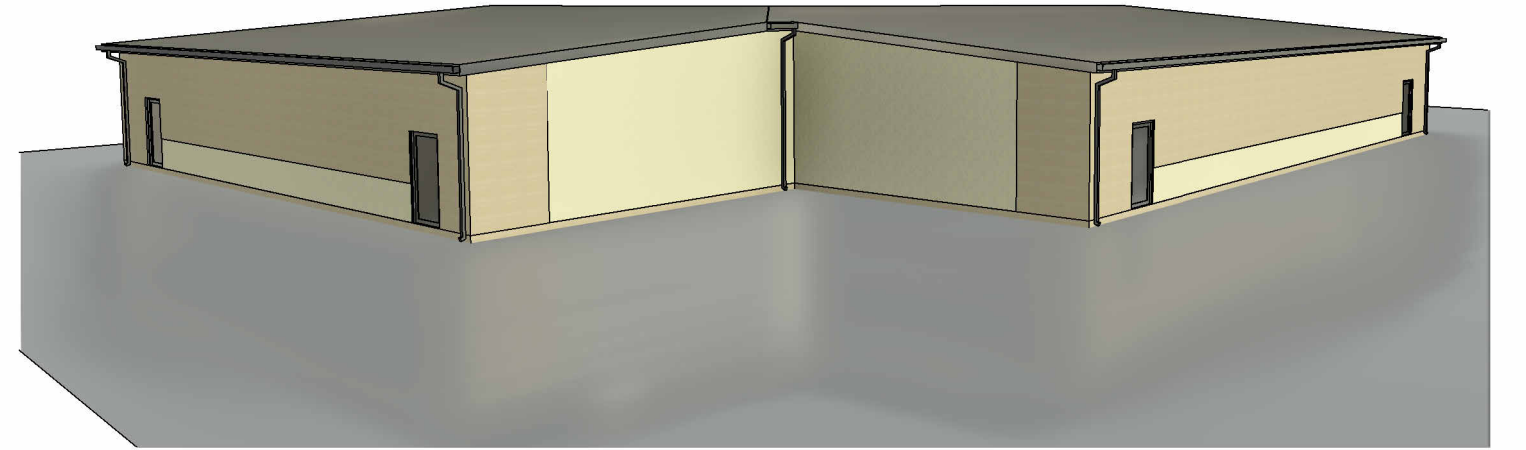

5 3D View 1

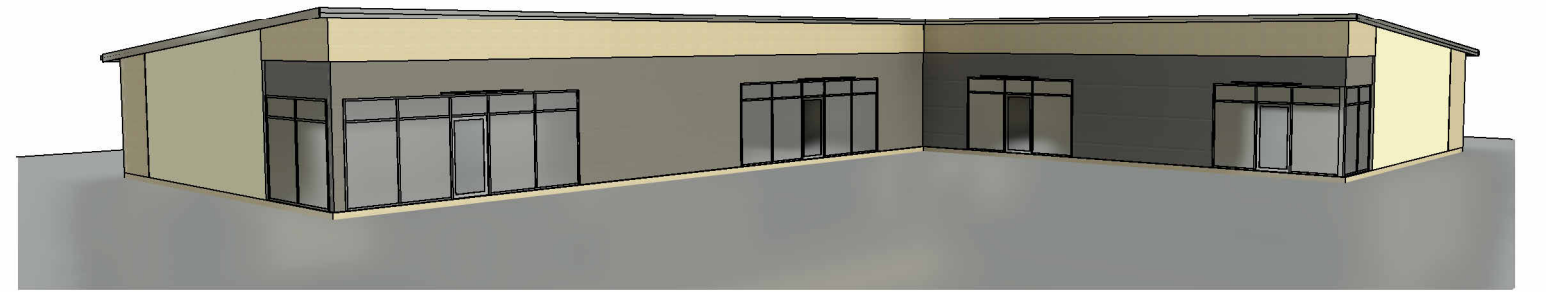

6 3D View 2

- 1 - External Wall - Stone
Recon Stonework Forticrete Shearstone Premier Pentstone Split, 140 mm high coursing, random bonding
- 2 - External Wall - Cladding
Insulated Cladding Panels Tata Trimapanel Flat RAL 7016. Powder coated, flat profile
- 3 - External Wall - Render
Through Colour Render System Weber Render Weberpral M Stone Grey
- 4 - Roof
Insulated Roofing Panels Tata Trisomet trapezoidal composite roof panel. RAL 7016 Powder coated, leather finish
- 5 - Doors
Steel double doors. RAL 7016 Powder coated, matt
- 6 - Shop Front Glazing
Technal (or similar) powder coated aluminium framed double glazed shop front glazing units. RAL 7016 Powder coated, matt
- 7 - Soffits, fascias, rainwater pipes and downpipes
Powder coated aluminium RAL 7016 Powder coated, matt
- 8 - Canopies
Glass with powder coated aluminium frame RAL 7016