


Elevation to Ashbourne Road

1:100

Elevation to Church Meadow

1:100

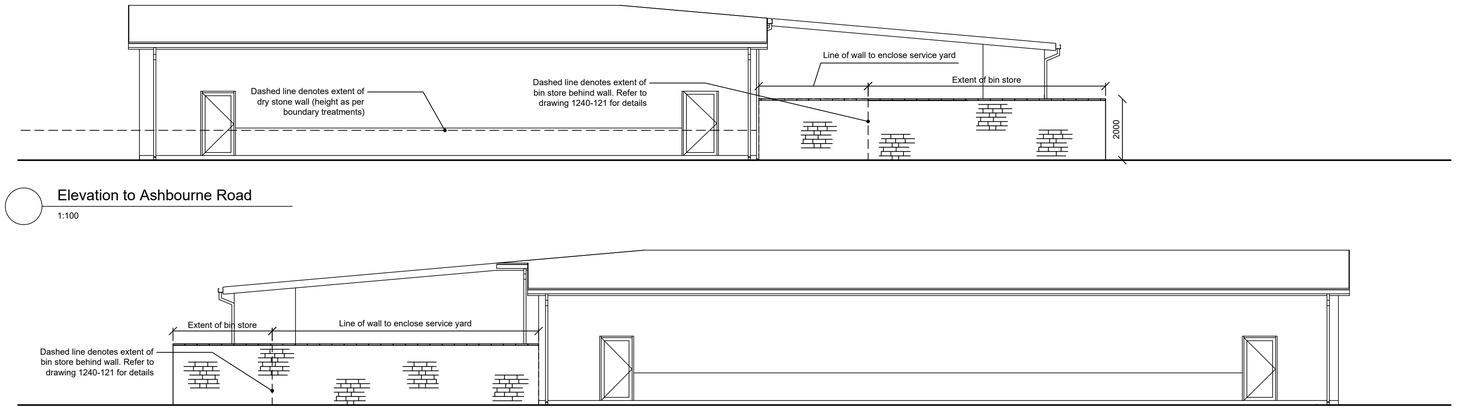

Context Plan

1:250

The copyright of this drawing is vested with Corstorphine & Wright Ltd and must not be copied or reproduced without the consent of the company.

Rev.	Description	Date	Drw.	Chk.
00	Initial issue	10.08.23	IH	CC

Wall Material

Recon Stonework

Forticrete Shearstone Premier

Pentstone Split face, 140 mm high coursing, random bonding

Client
HDD

Project
New Local Centre,
Foxlow, Buxton

Drawing Title
Service Yard Wall Details

Drawing Status
PLANNING

Corstorphine & Wright

Tamworth Studio
5 Aldergate, Tamworth, B79 7DJ
01827 671 23
corstorphine-wright.com

Drawing No.	Revision
1240-123	00

Drawn	Checked	Paper Size	Scale	Date
IH	CC	A1	vaires	10.08.23