NOTES

SCALE IS 1.100 AT A3

ALL MEASUREMENTS ARE MM

NEAREST ROADS AND BUILDINGS CAN'T BE SEEN AT THIS SCALE, PLEASE REFER TO SITE PLAN (1.500) AND LOCATION PLAN (1.2500).

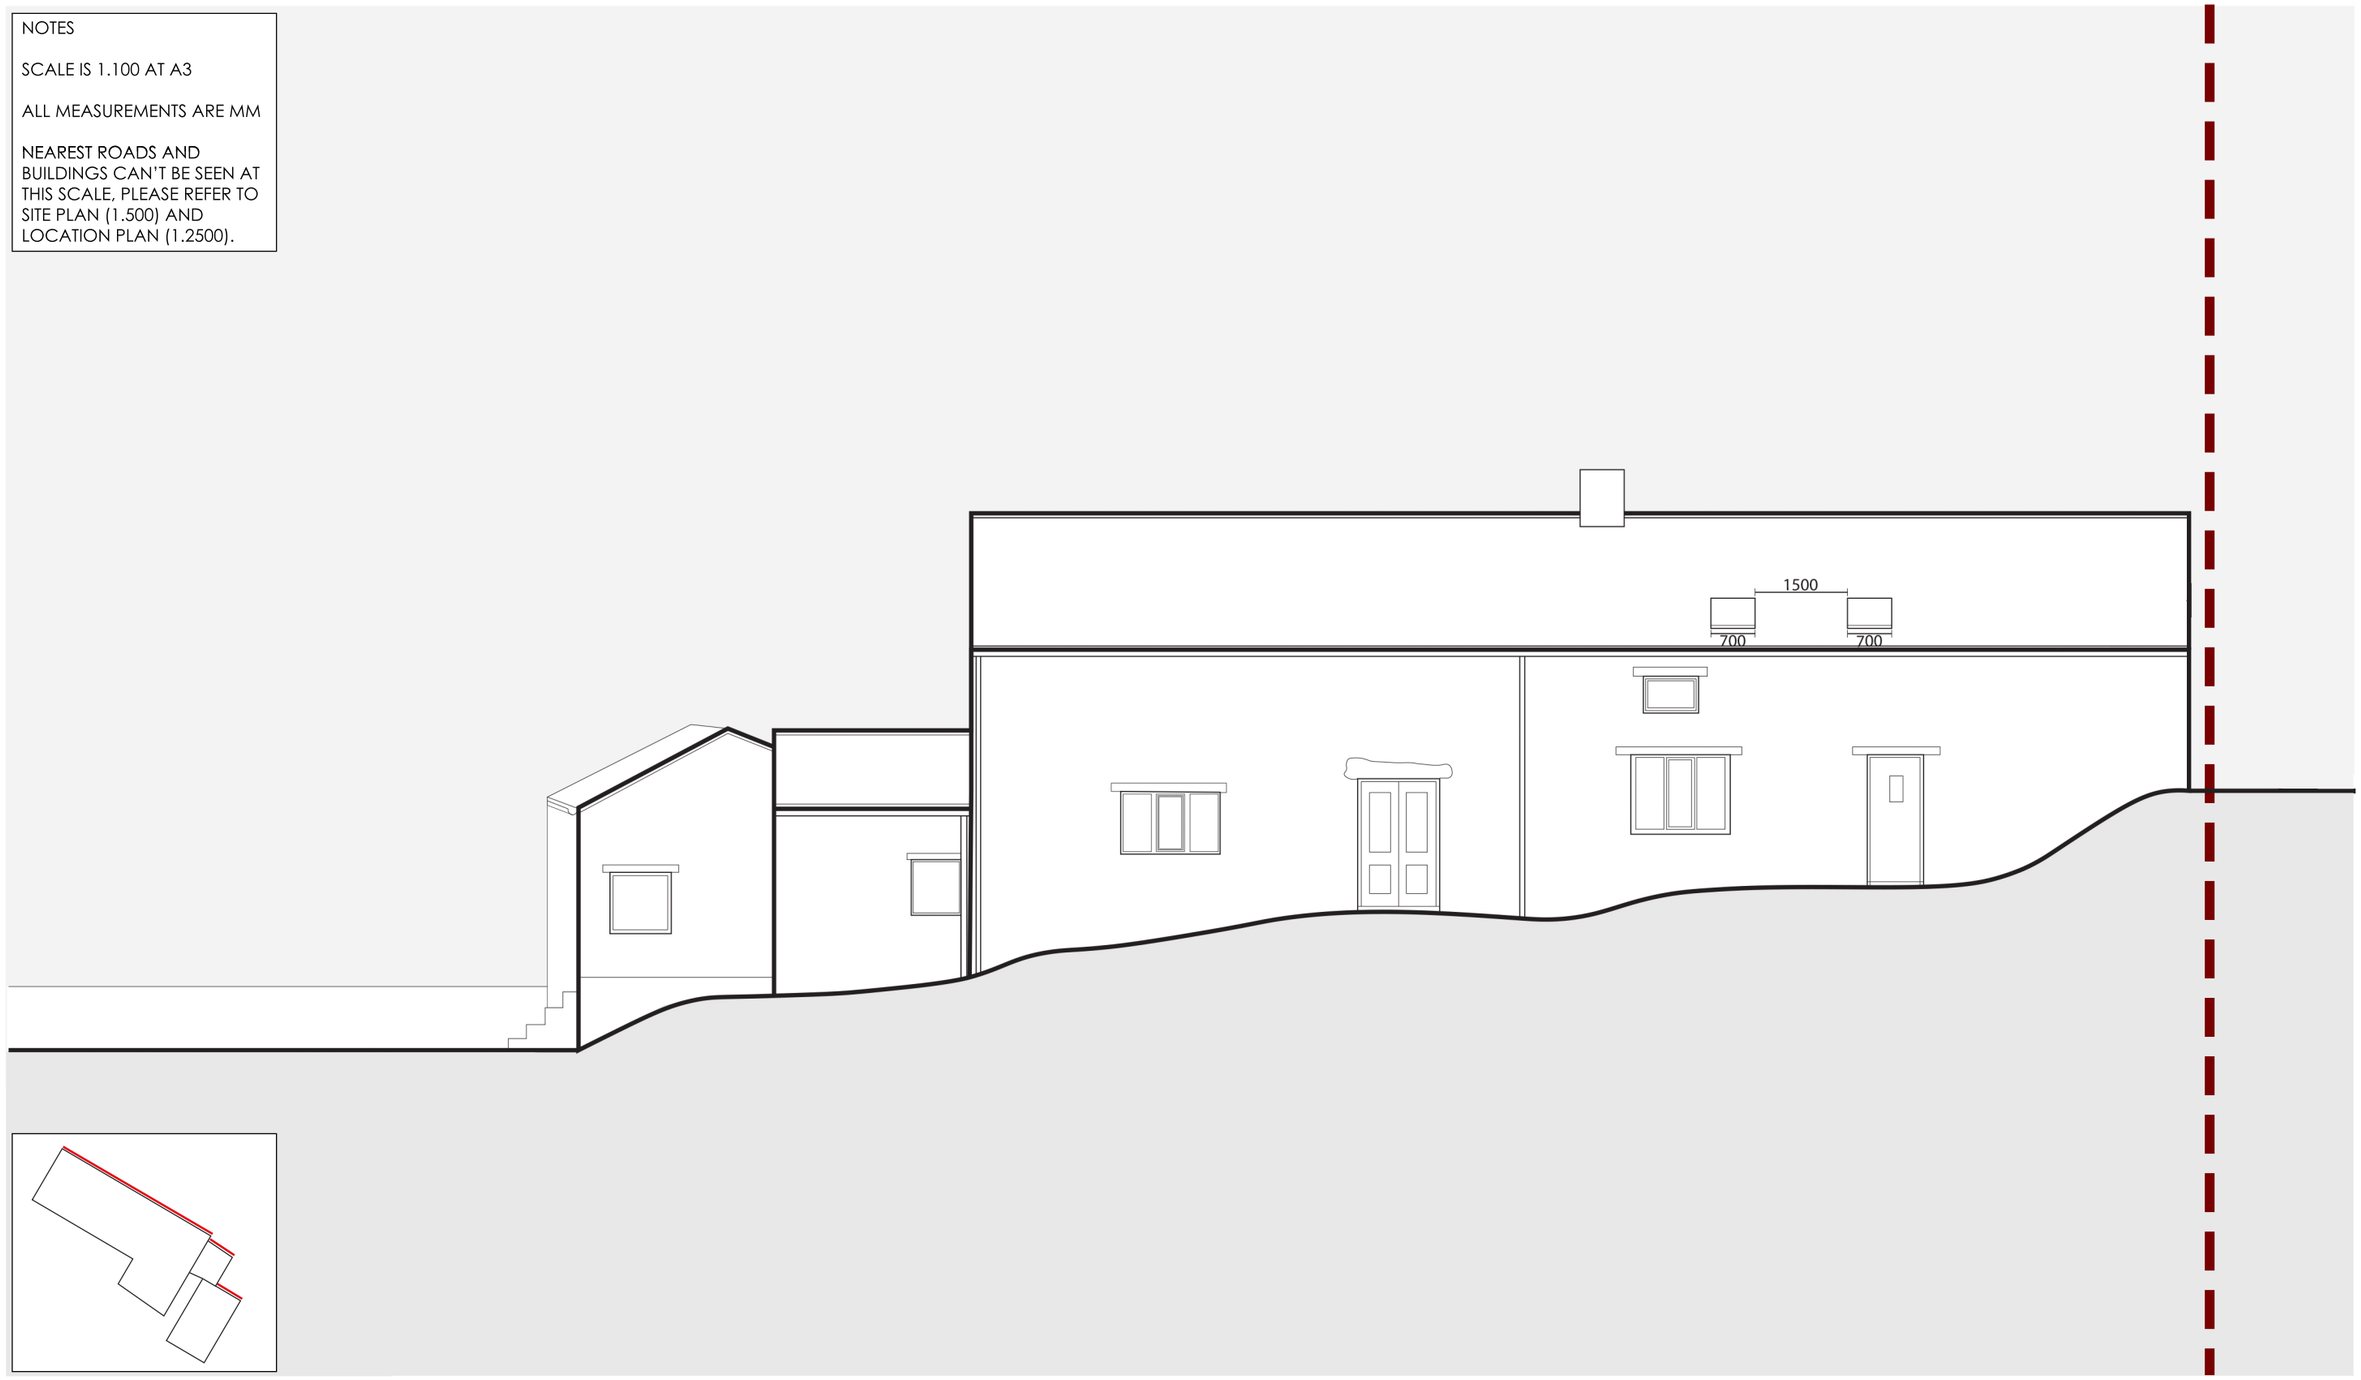

THE LONG BARN EXISTING NE ELEVATION

SCALE 1.100

0 1 2 3 4 5 6 7 8 9 10 m

KEY

RED LINE BOUNDARY PROPOSED SKYLIGHTS