


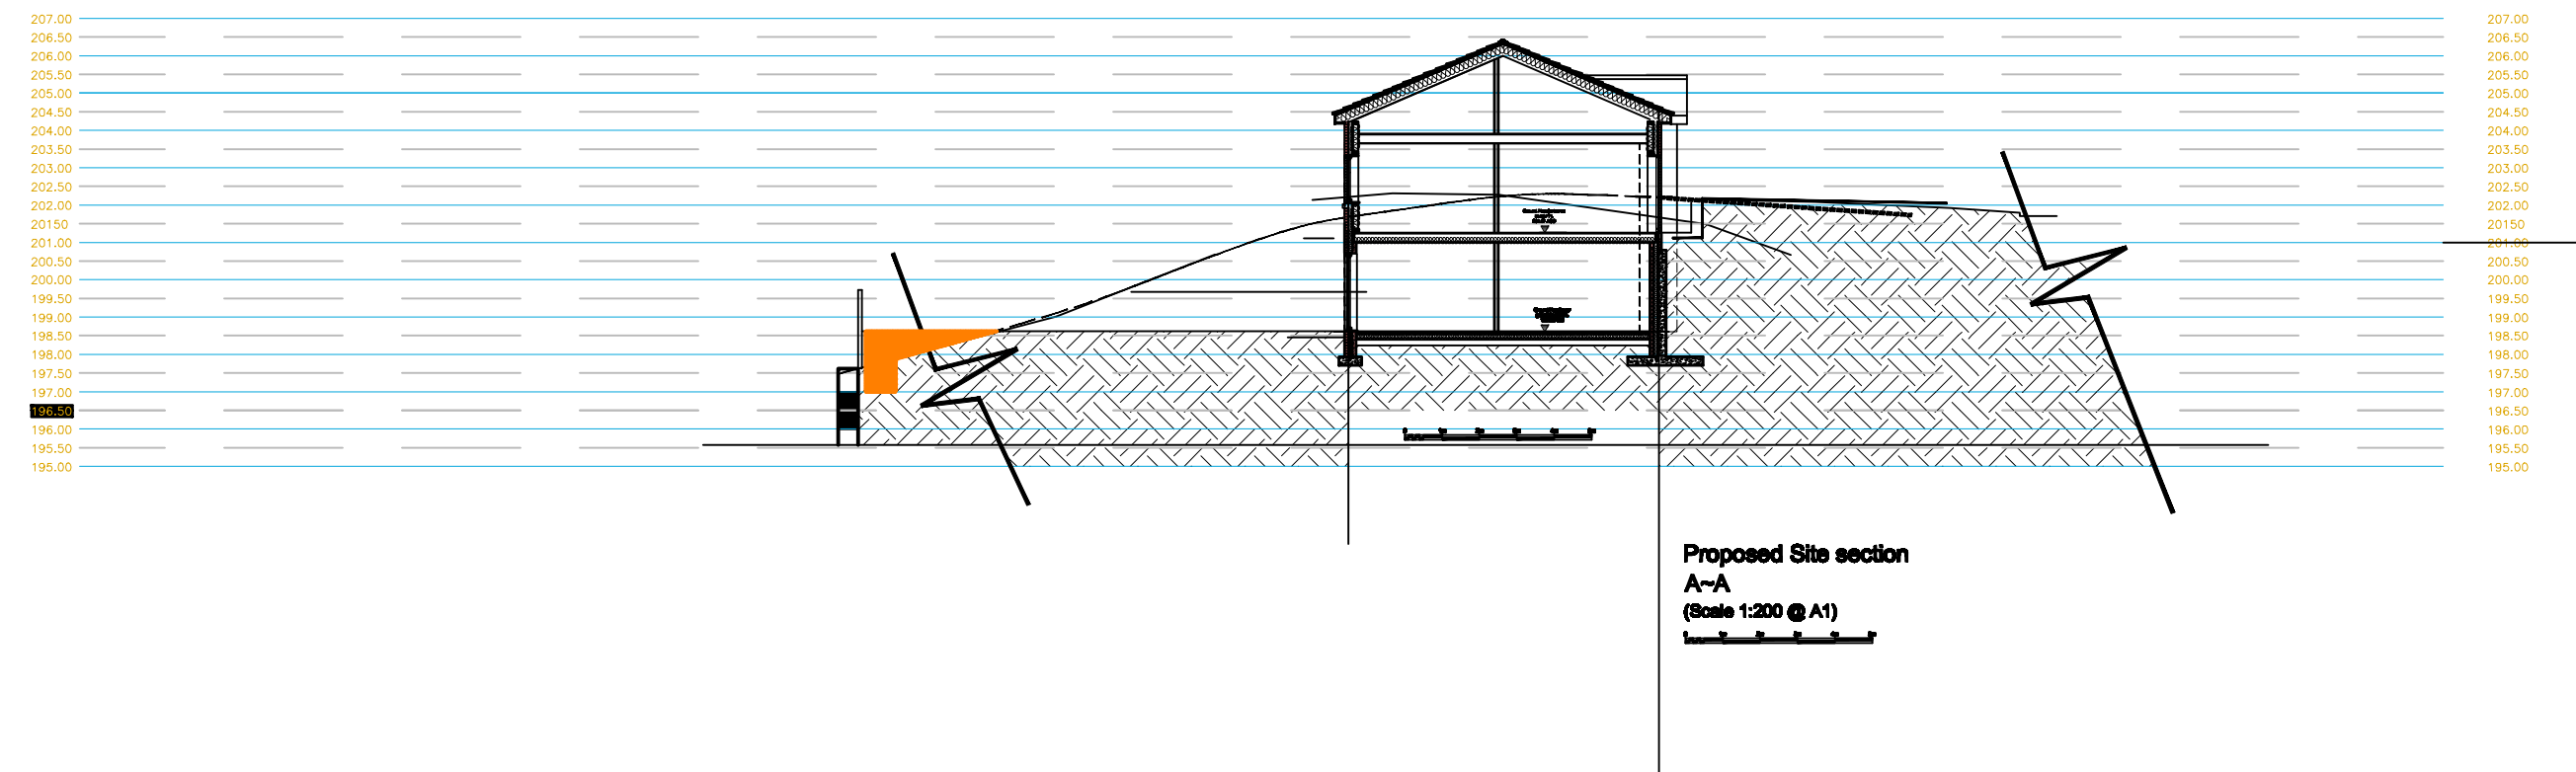

Surface Water strategy:

Existing drive to have new chanal drain across @ back of existing pavement chanel drin to discharge into adjacent sof tlandscaping
 Proposed patios and paths surface water to discharge directly into adjacent soft landscaping
 Proposed Roofs: To discharge into New soakaway located behind new retaining struture to be built along western boundary
 New soakaway as indicated on site plan and section 2.3m2x15.5 m =35.6 m3
 Roof area to be drained 199m2 threfore soakaway 199x50(rainfall per hr)/0.3(voids in rubble fill) 33.1m3 soakaway required

Foul Water strategy:

see foul water drainage layout fould drain to conect to existing main foul drainage via new manhole on adjacent west view foul drain

