
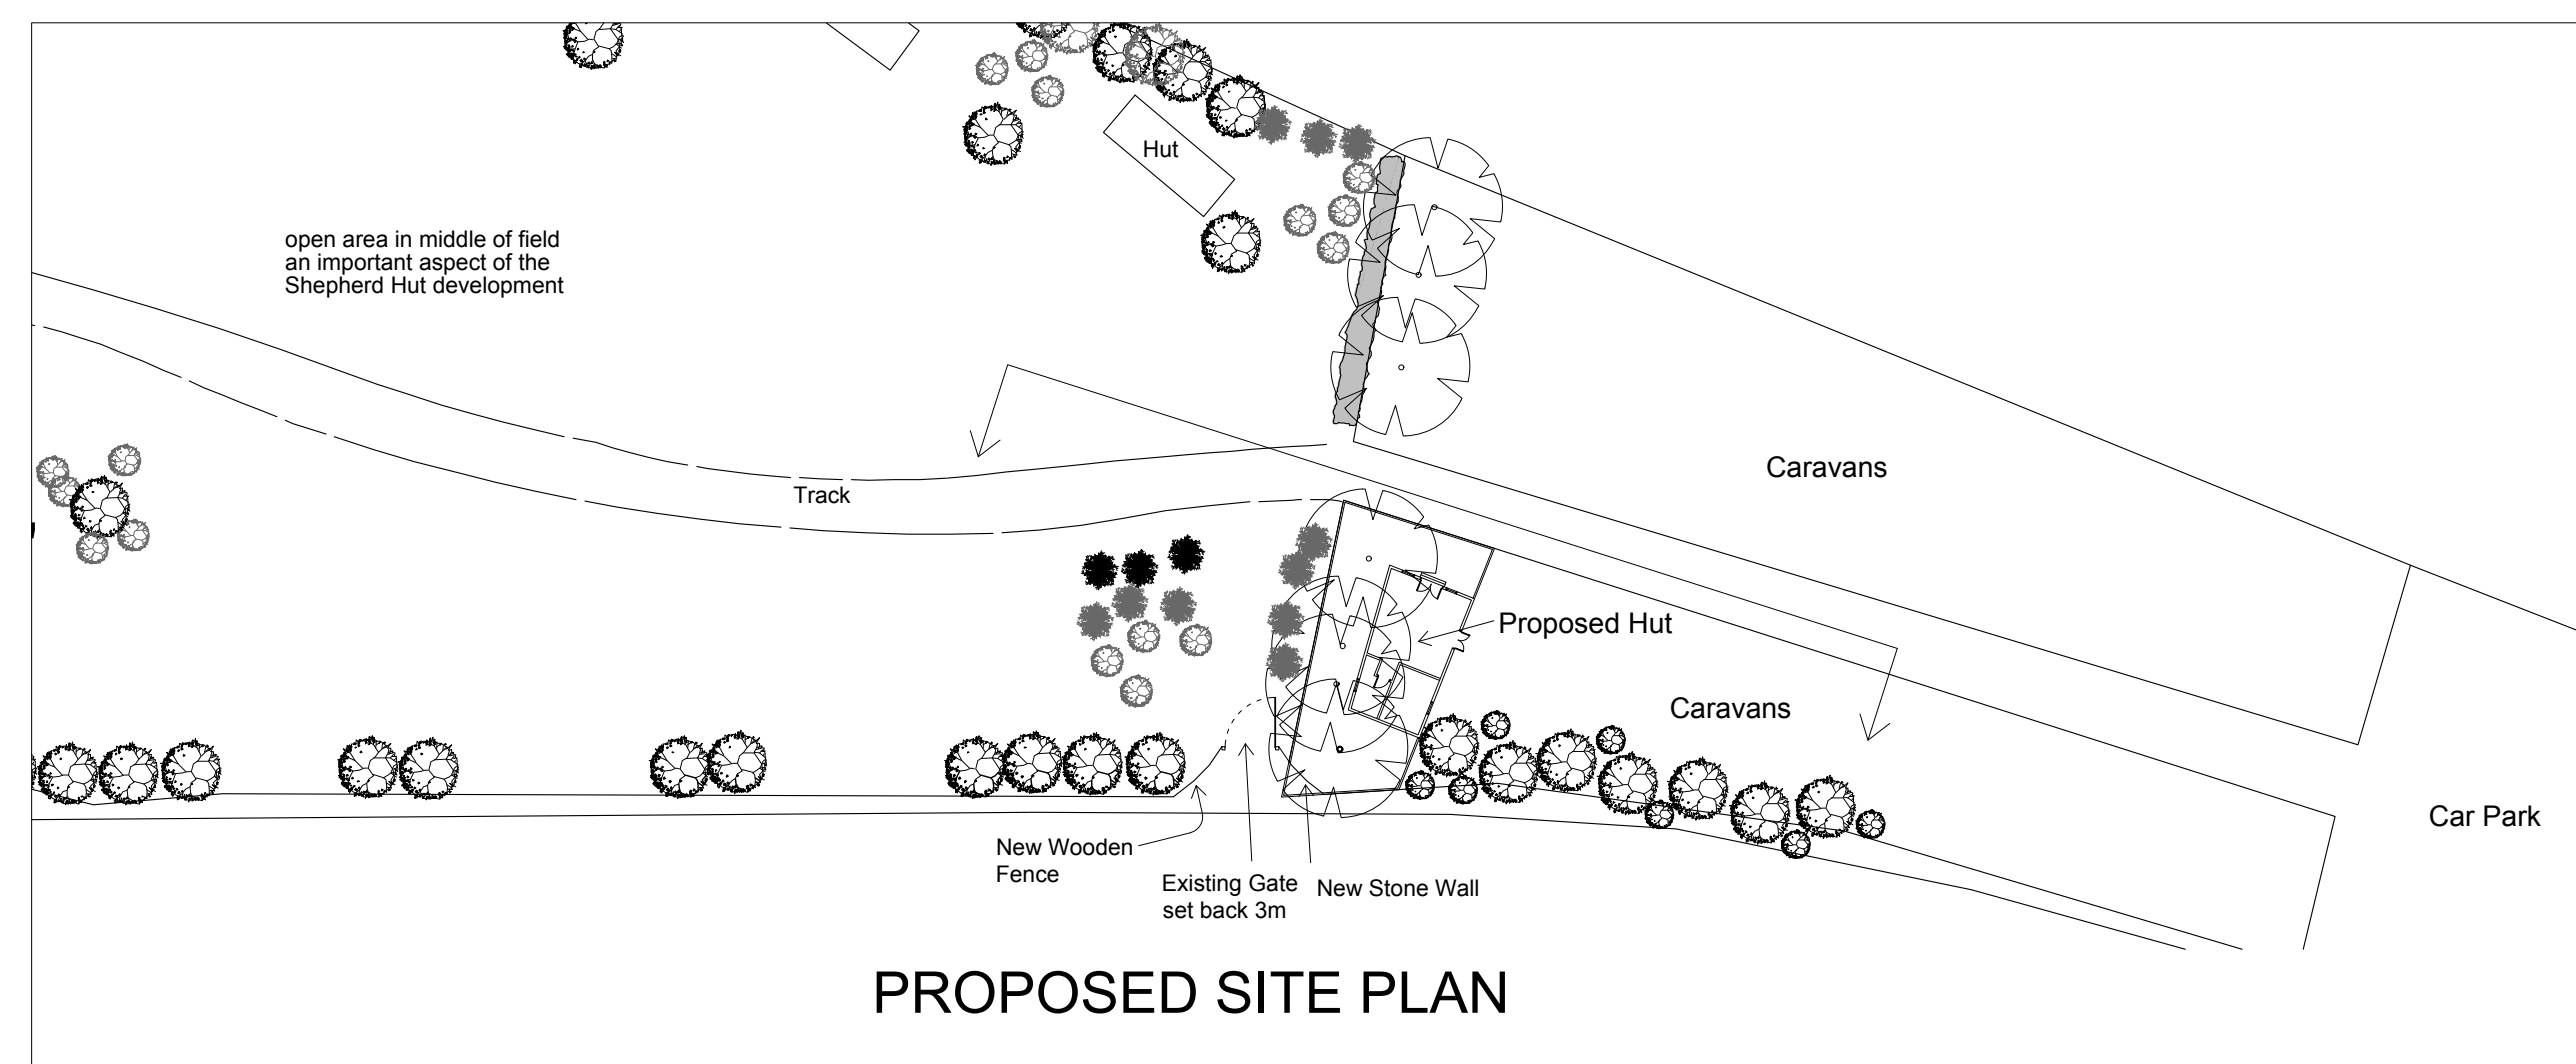
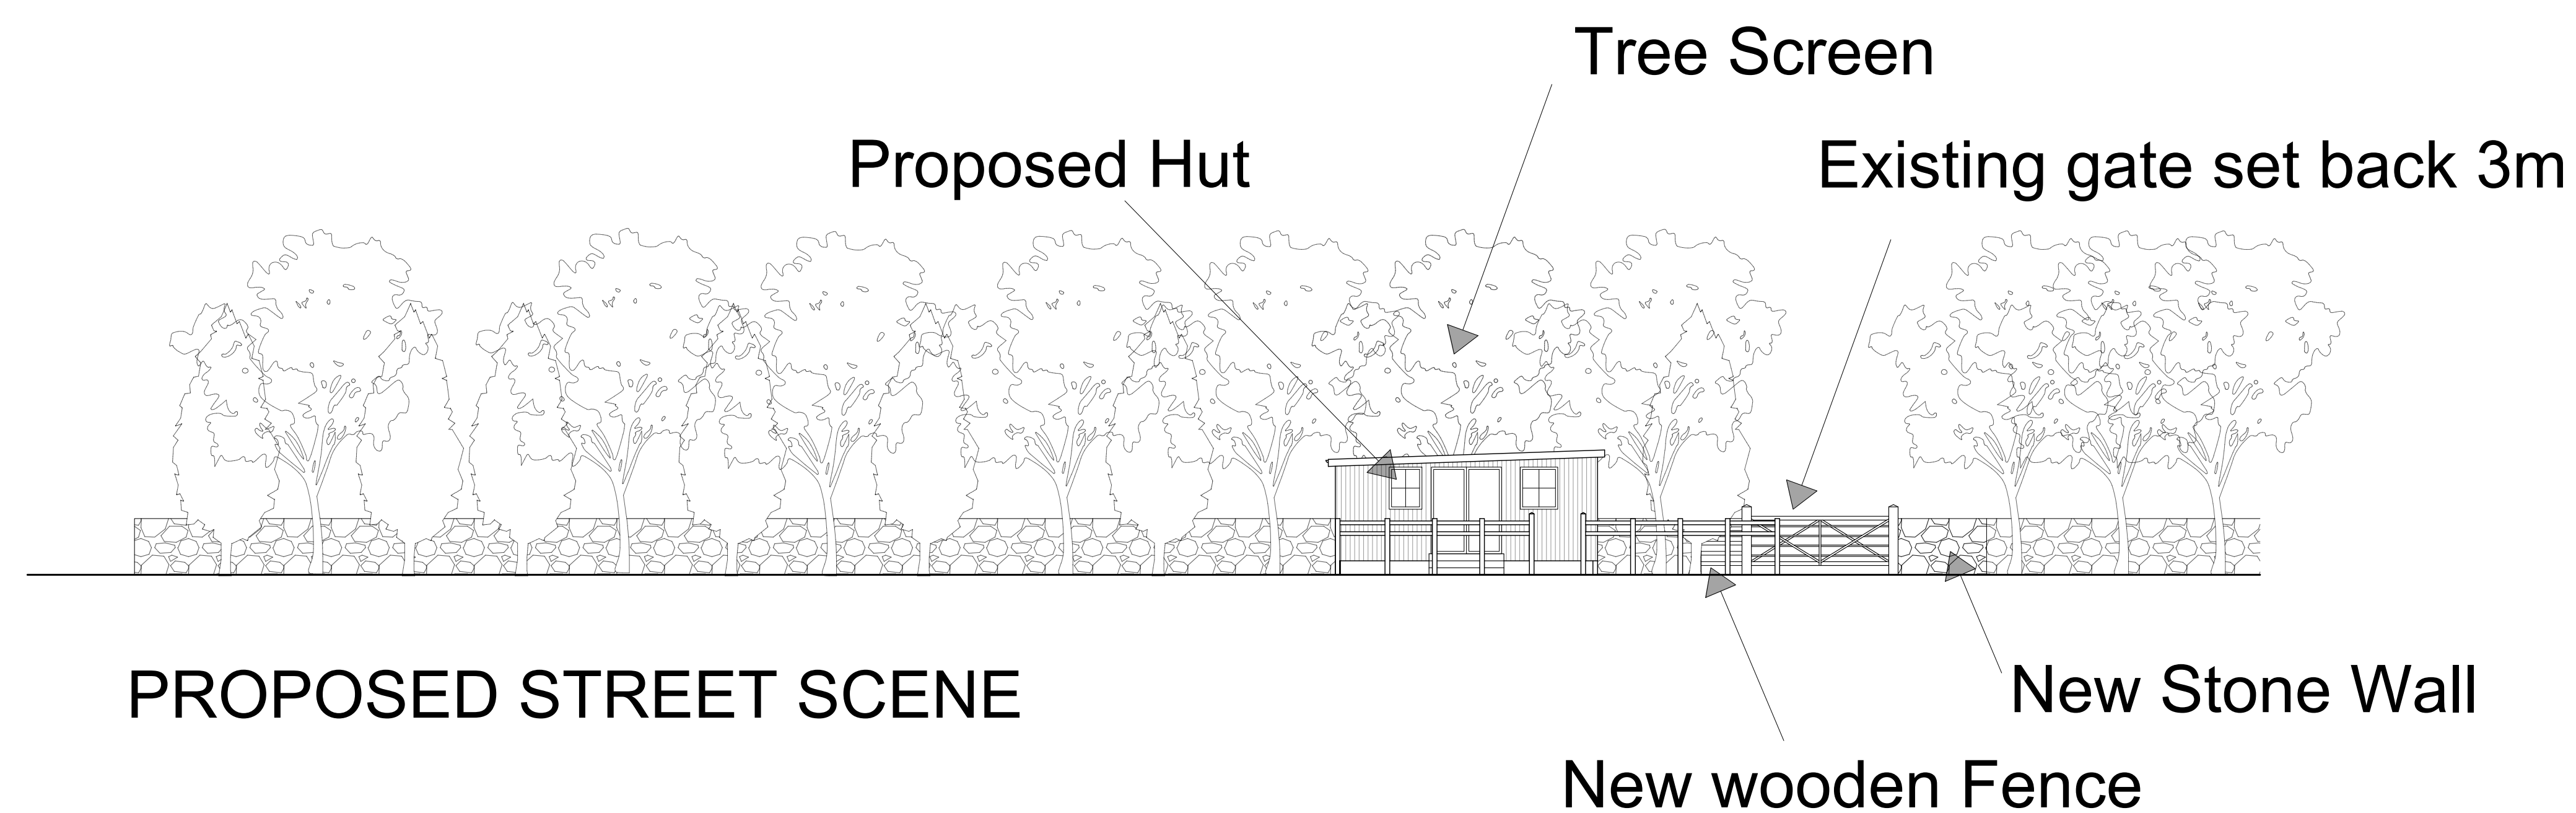
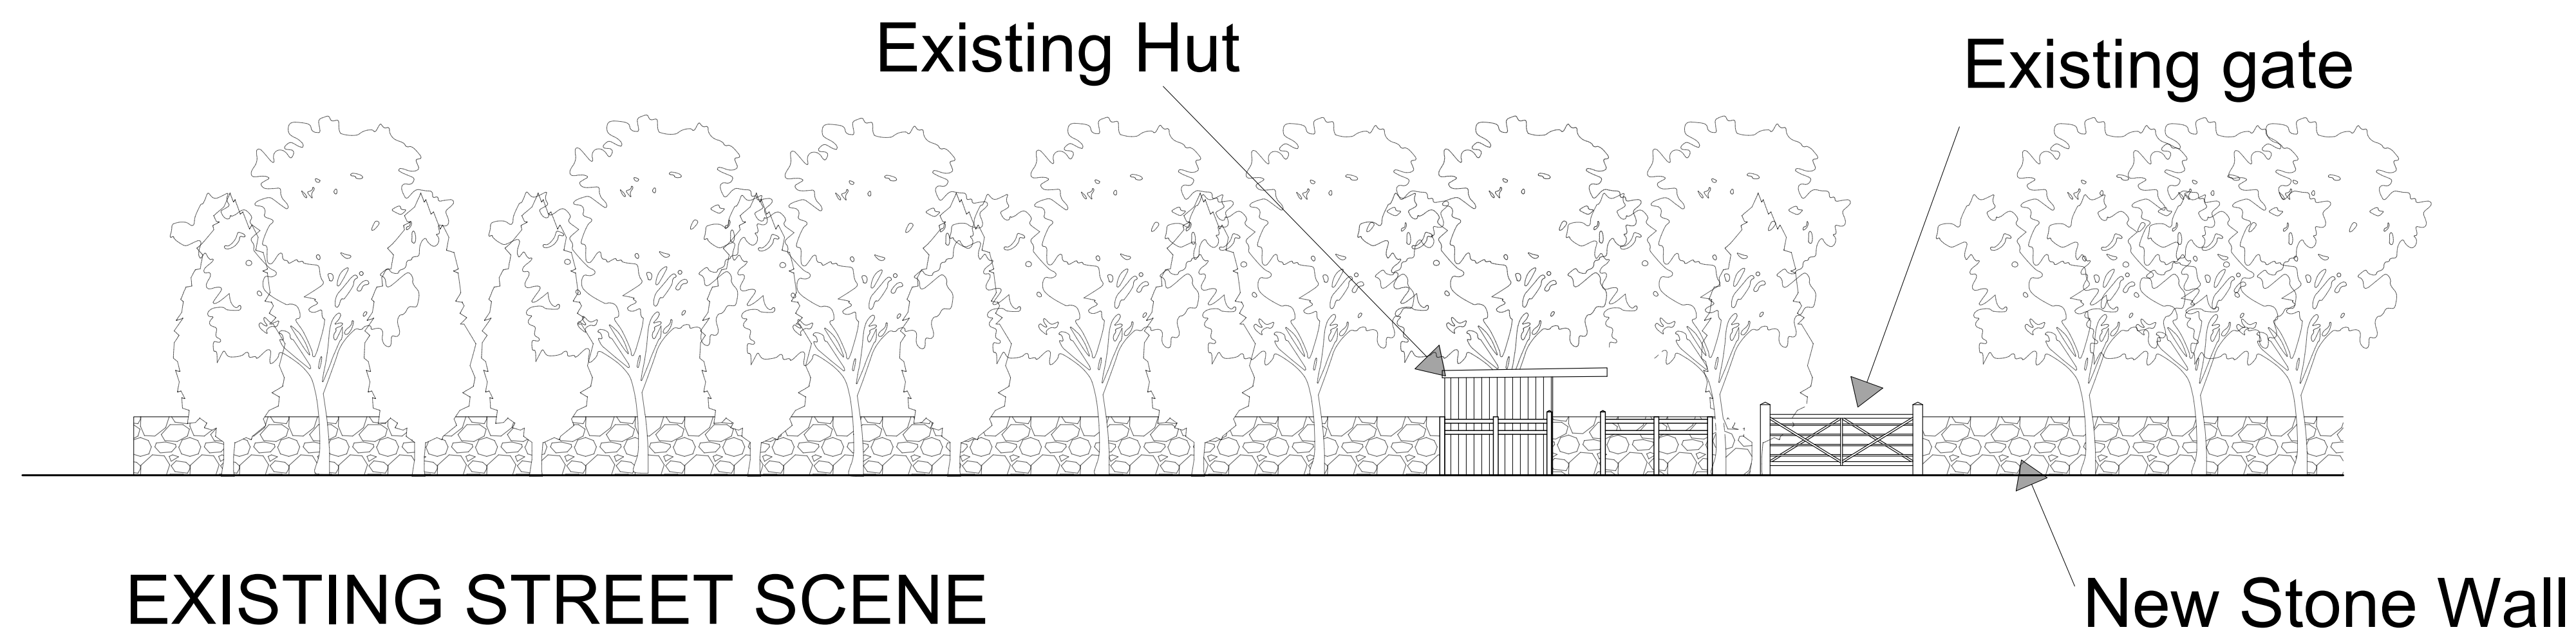


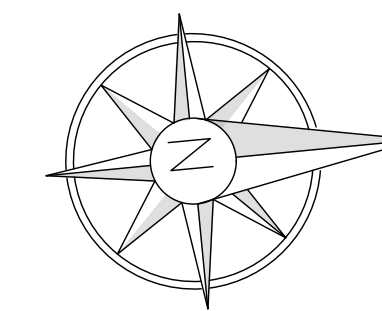

Firm Name and Address

Project Managers and Quantity
Surveyors
5 Picadilly Place
Manchester, M1 3BR

Project Name and Address

Windy Caravan Park
Woodhead Road
Glossop, SK13 7QE

Project

Hut 1

Date

13/04/2023

Scale

1/200

Sheet

A1