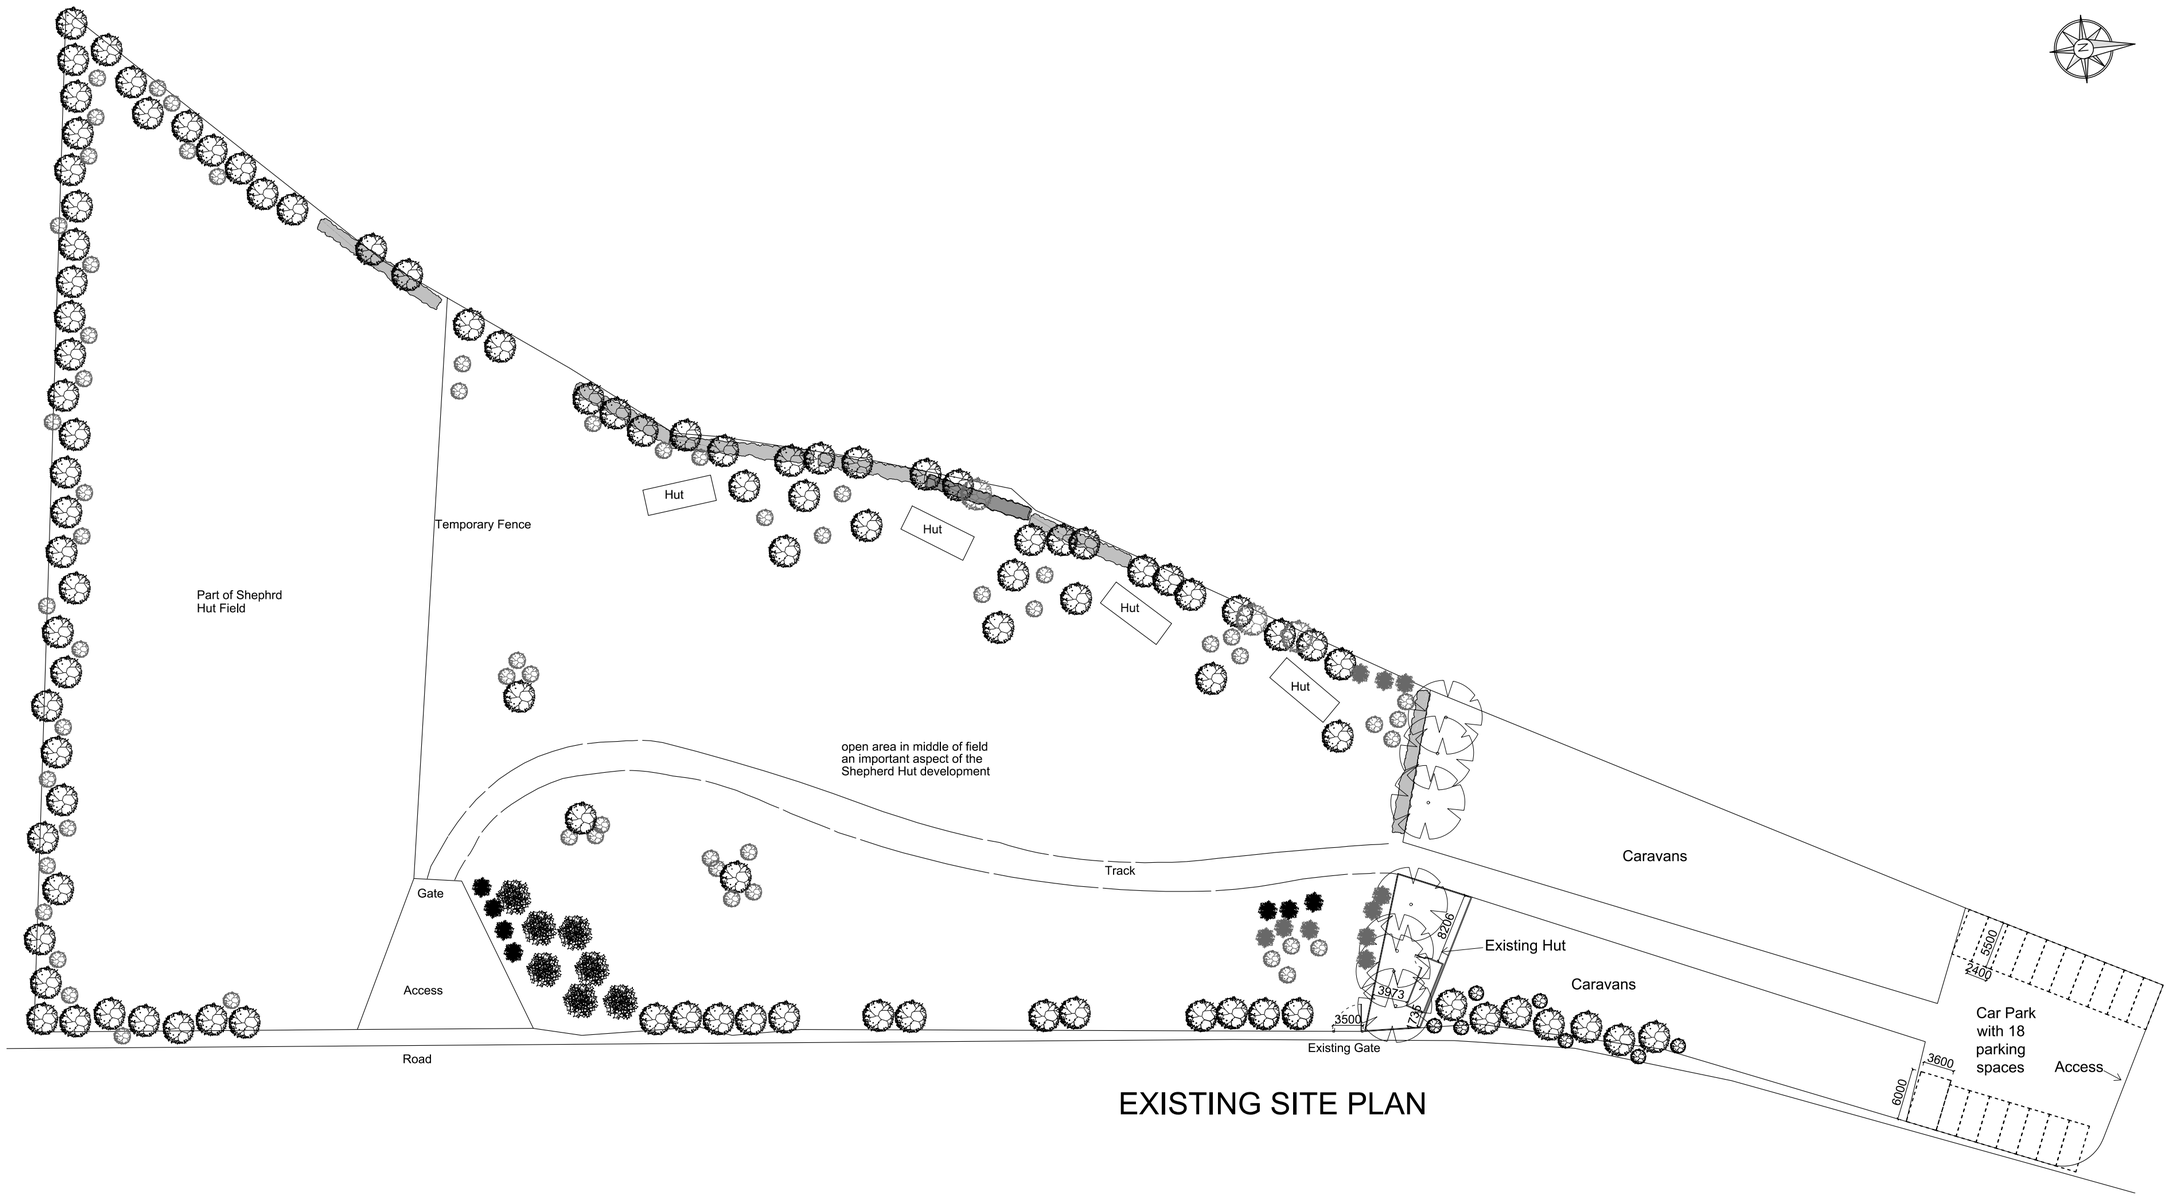


EXISTING SITE PLAN

0 20 40 60 80 100

metres

General Notes

No.	Revision/Issue

Firm Name and Address

Mason and Marlowe

Mason and Marlowe Ltd.
Project Managers and Quantity Surveyors
5 Picadilly Place
Manchester, M1 3BR

Project Name and Address

Windy Caravan Park
Woodhead Road
Glossop, SK13 7QE

Project	Sheet
	A2
Date: 15/05/2023	
Scale: 1/500	