



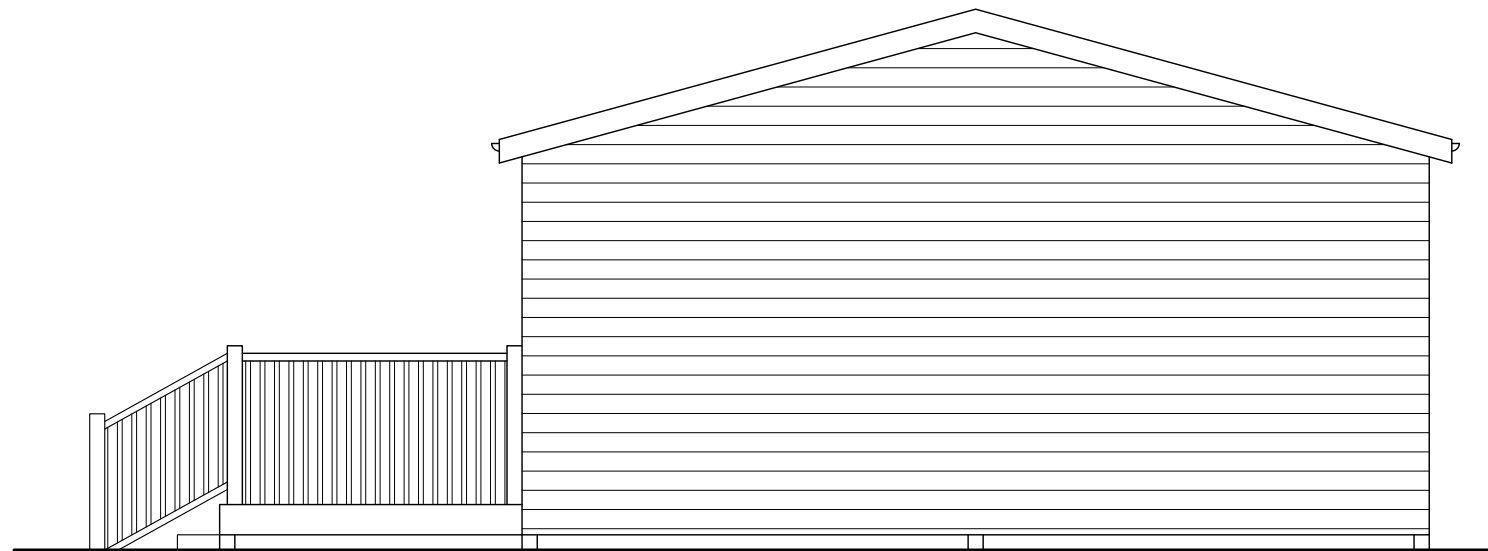

PROPOSED LEFT SIDE ELEVATION



PROPOSED RIGHT SIDE ELEVATION

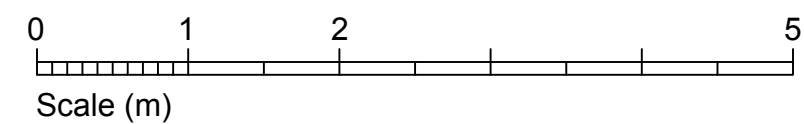

General Notes

No.	Revision/Issue	Date

Firm Name and Address



Mason and Marlowe

Mason and Marlowe Ltd.
Project Managers and Quantity Surveyors

5 Picadilly Place
Manchester, M1 3BR

Project Name and Address

Windy Caravan Park
Woodhead Road
Glossop, SK13 7QE

Project

Date
25/04/2023

Scale
1/50

Sheet

A3