



PROPOSED RIGHT SIDE ELEVATION



PROPOSED FRONT ELEVATION

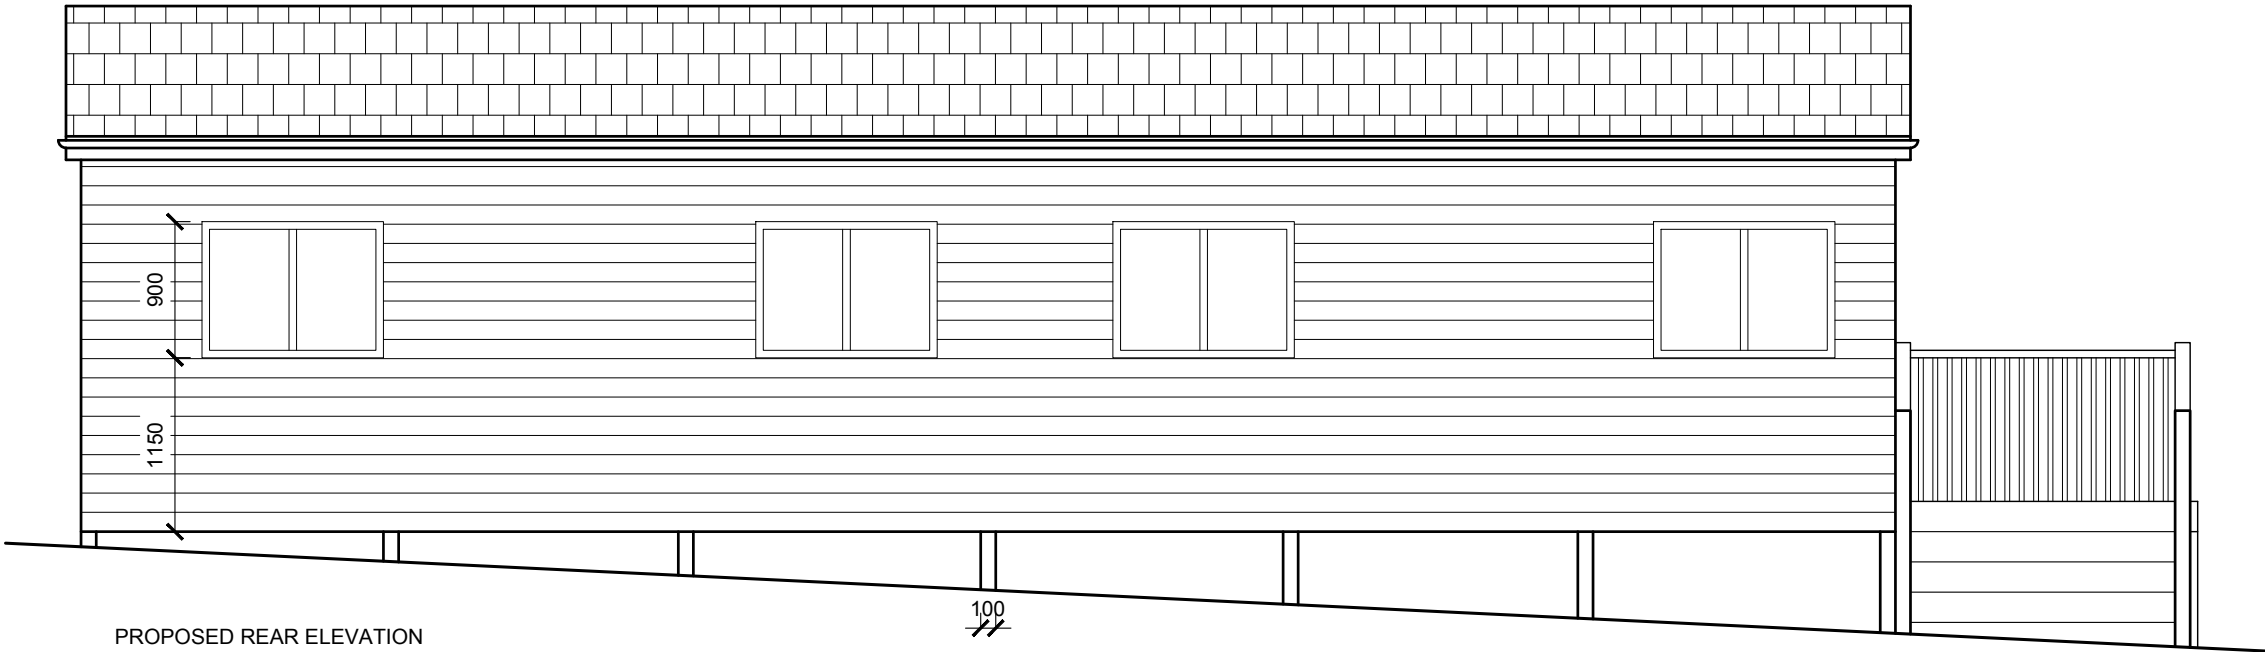

PROPOSED REAR ELEVATION

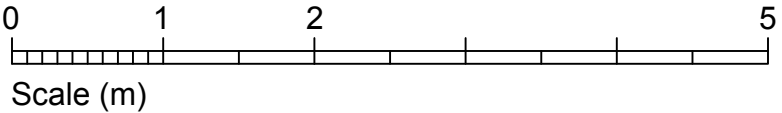

General Notes		
No.	Revision/Issue	Date

Firm Name and Address

 Mason and Marlowe

Mason and Marlowe Ltd.
Project Managers and Quantity Surveyors

5 Picadilly Place
Manchester, M1 3BR

Project Name and Address

Windy Caravan Park
Woodhead Road
Glossop, SK13 7QE

Project	Sheet
Date 25/04/2023	A3
Scale 1/50	