




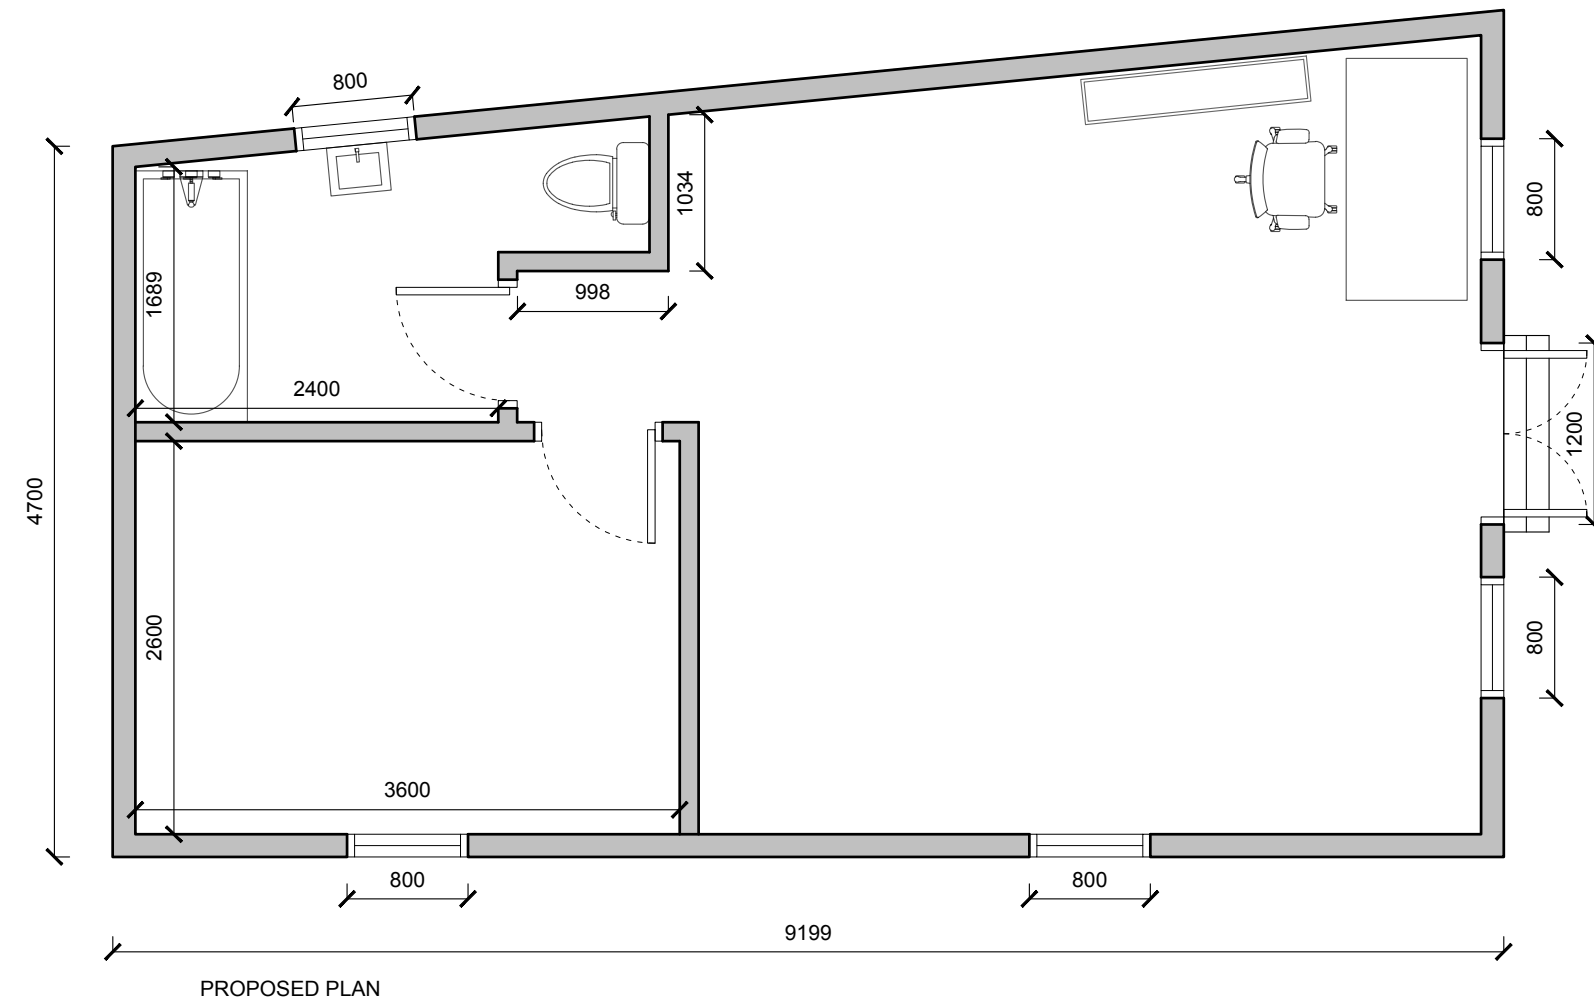


PROPOSED PLAN

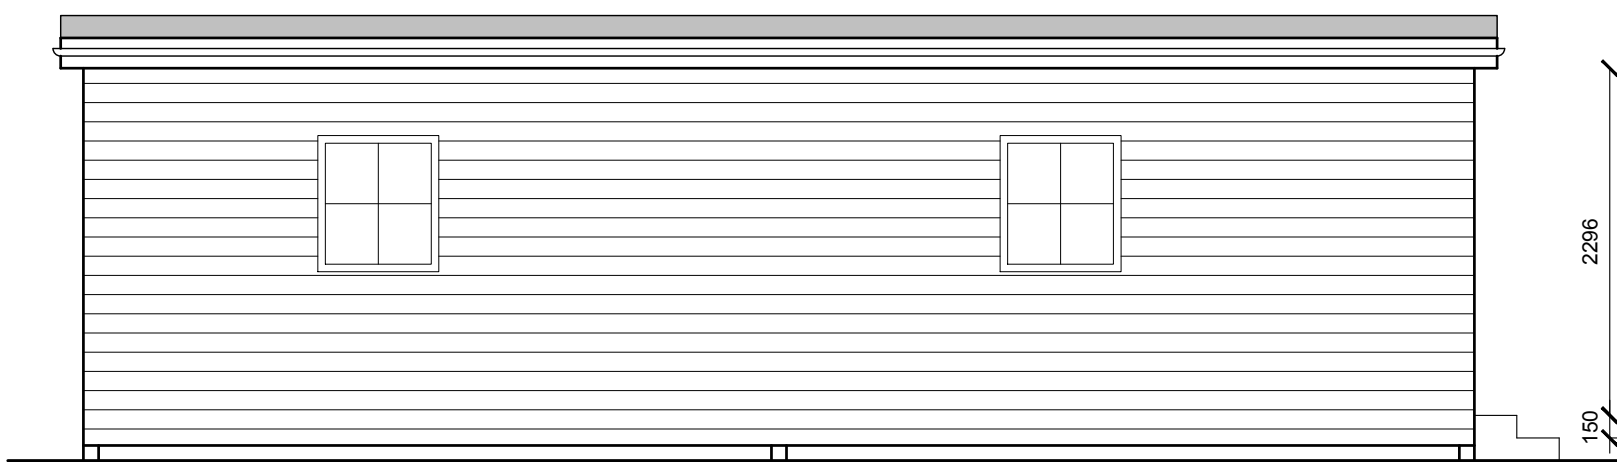


PROPOSED LEFT SIDE ELEVATION

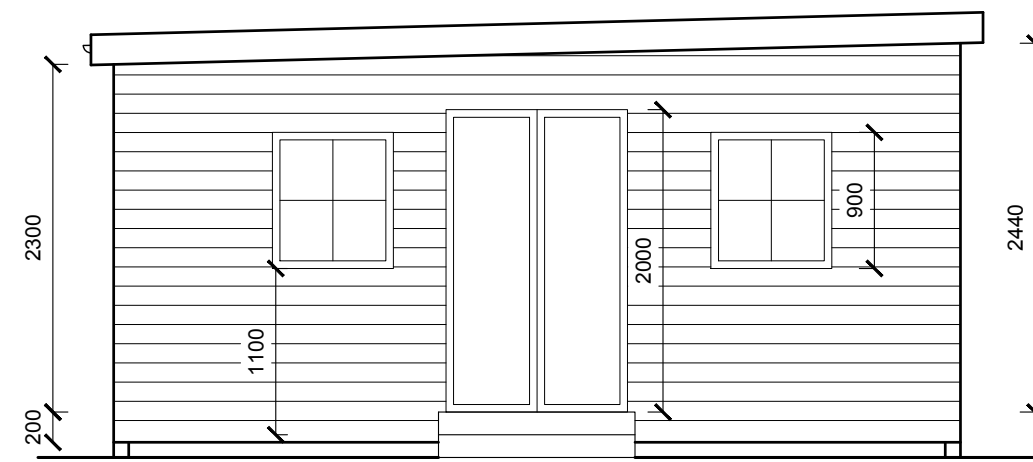


PROPOSED FRONT ELEVATION

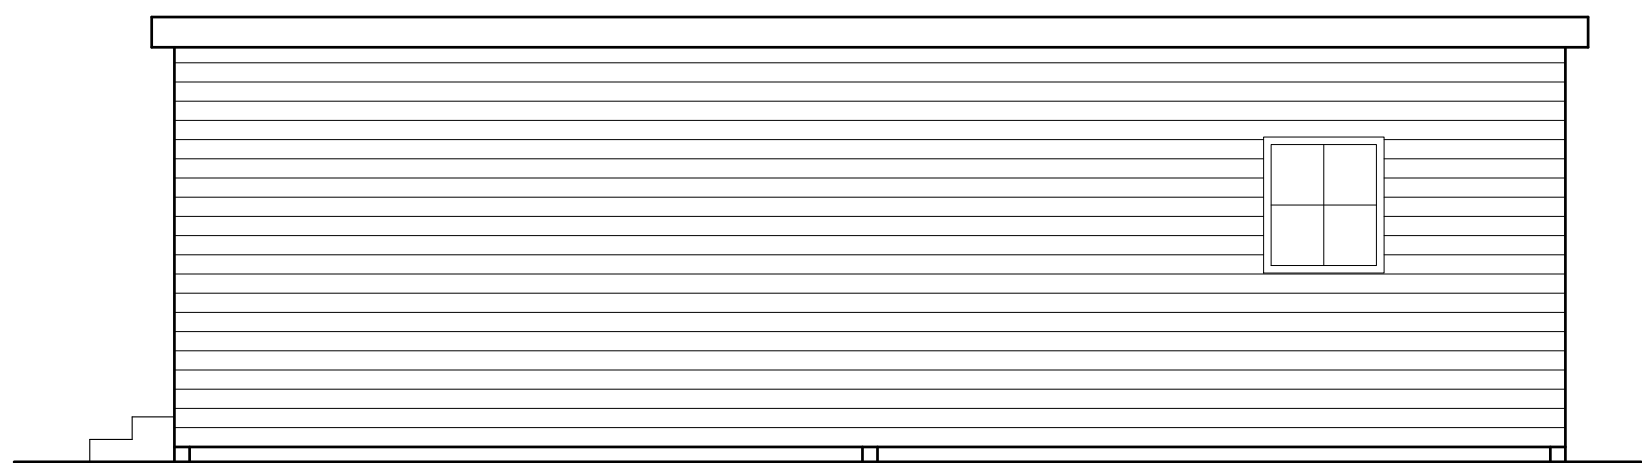

PROPOSED RIGHT SIDE ELEVATION

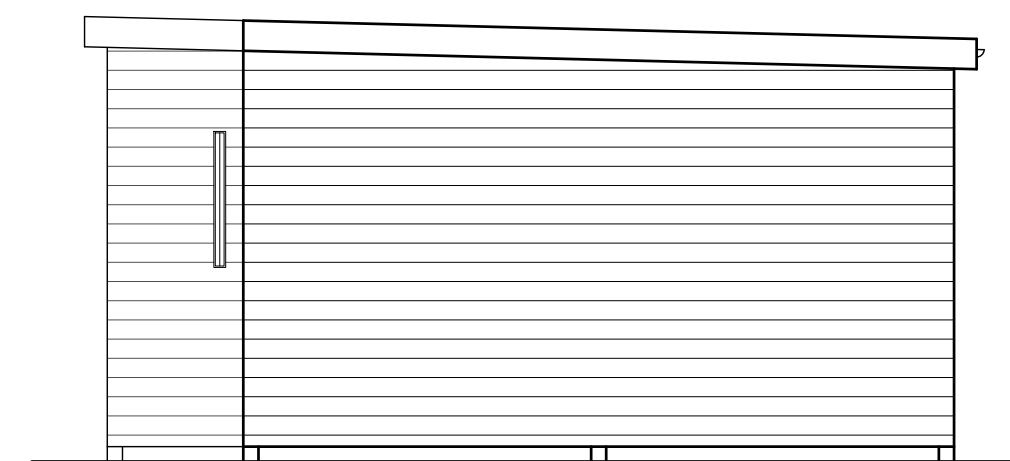

PROPOSED REAR ELEVATION

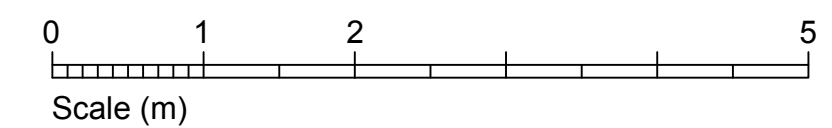

General Notes

No.	Revision/Issue	Date
-----	----------------	------

Firm Name and Address

 **Mason and Marlowe**

Mason and Marlowe Ltd.
Project Managers and Quantity Surveyors

5 Picadilly Place
Manchester, M1 3BR

Project Name and Address

Windy Caravan Park
Woodhead Road
Glossop, SK13 7QE

Project	Sheet A3
Date 25/04/2023	
Scale 1/50	