

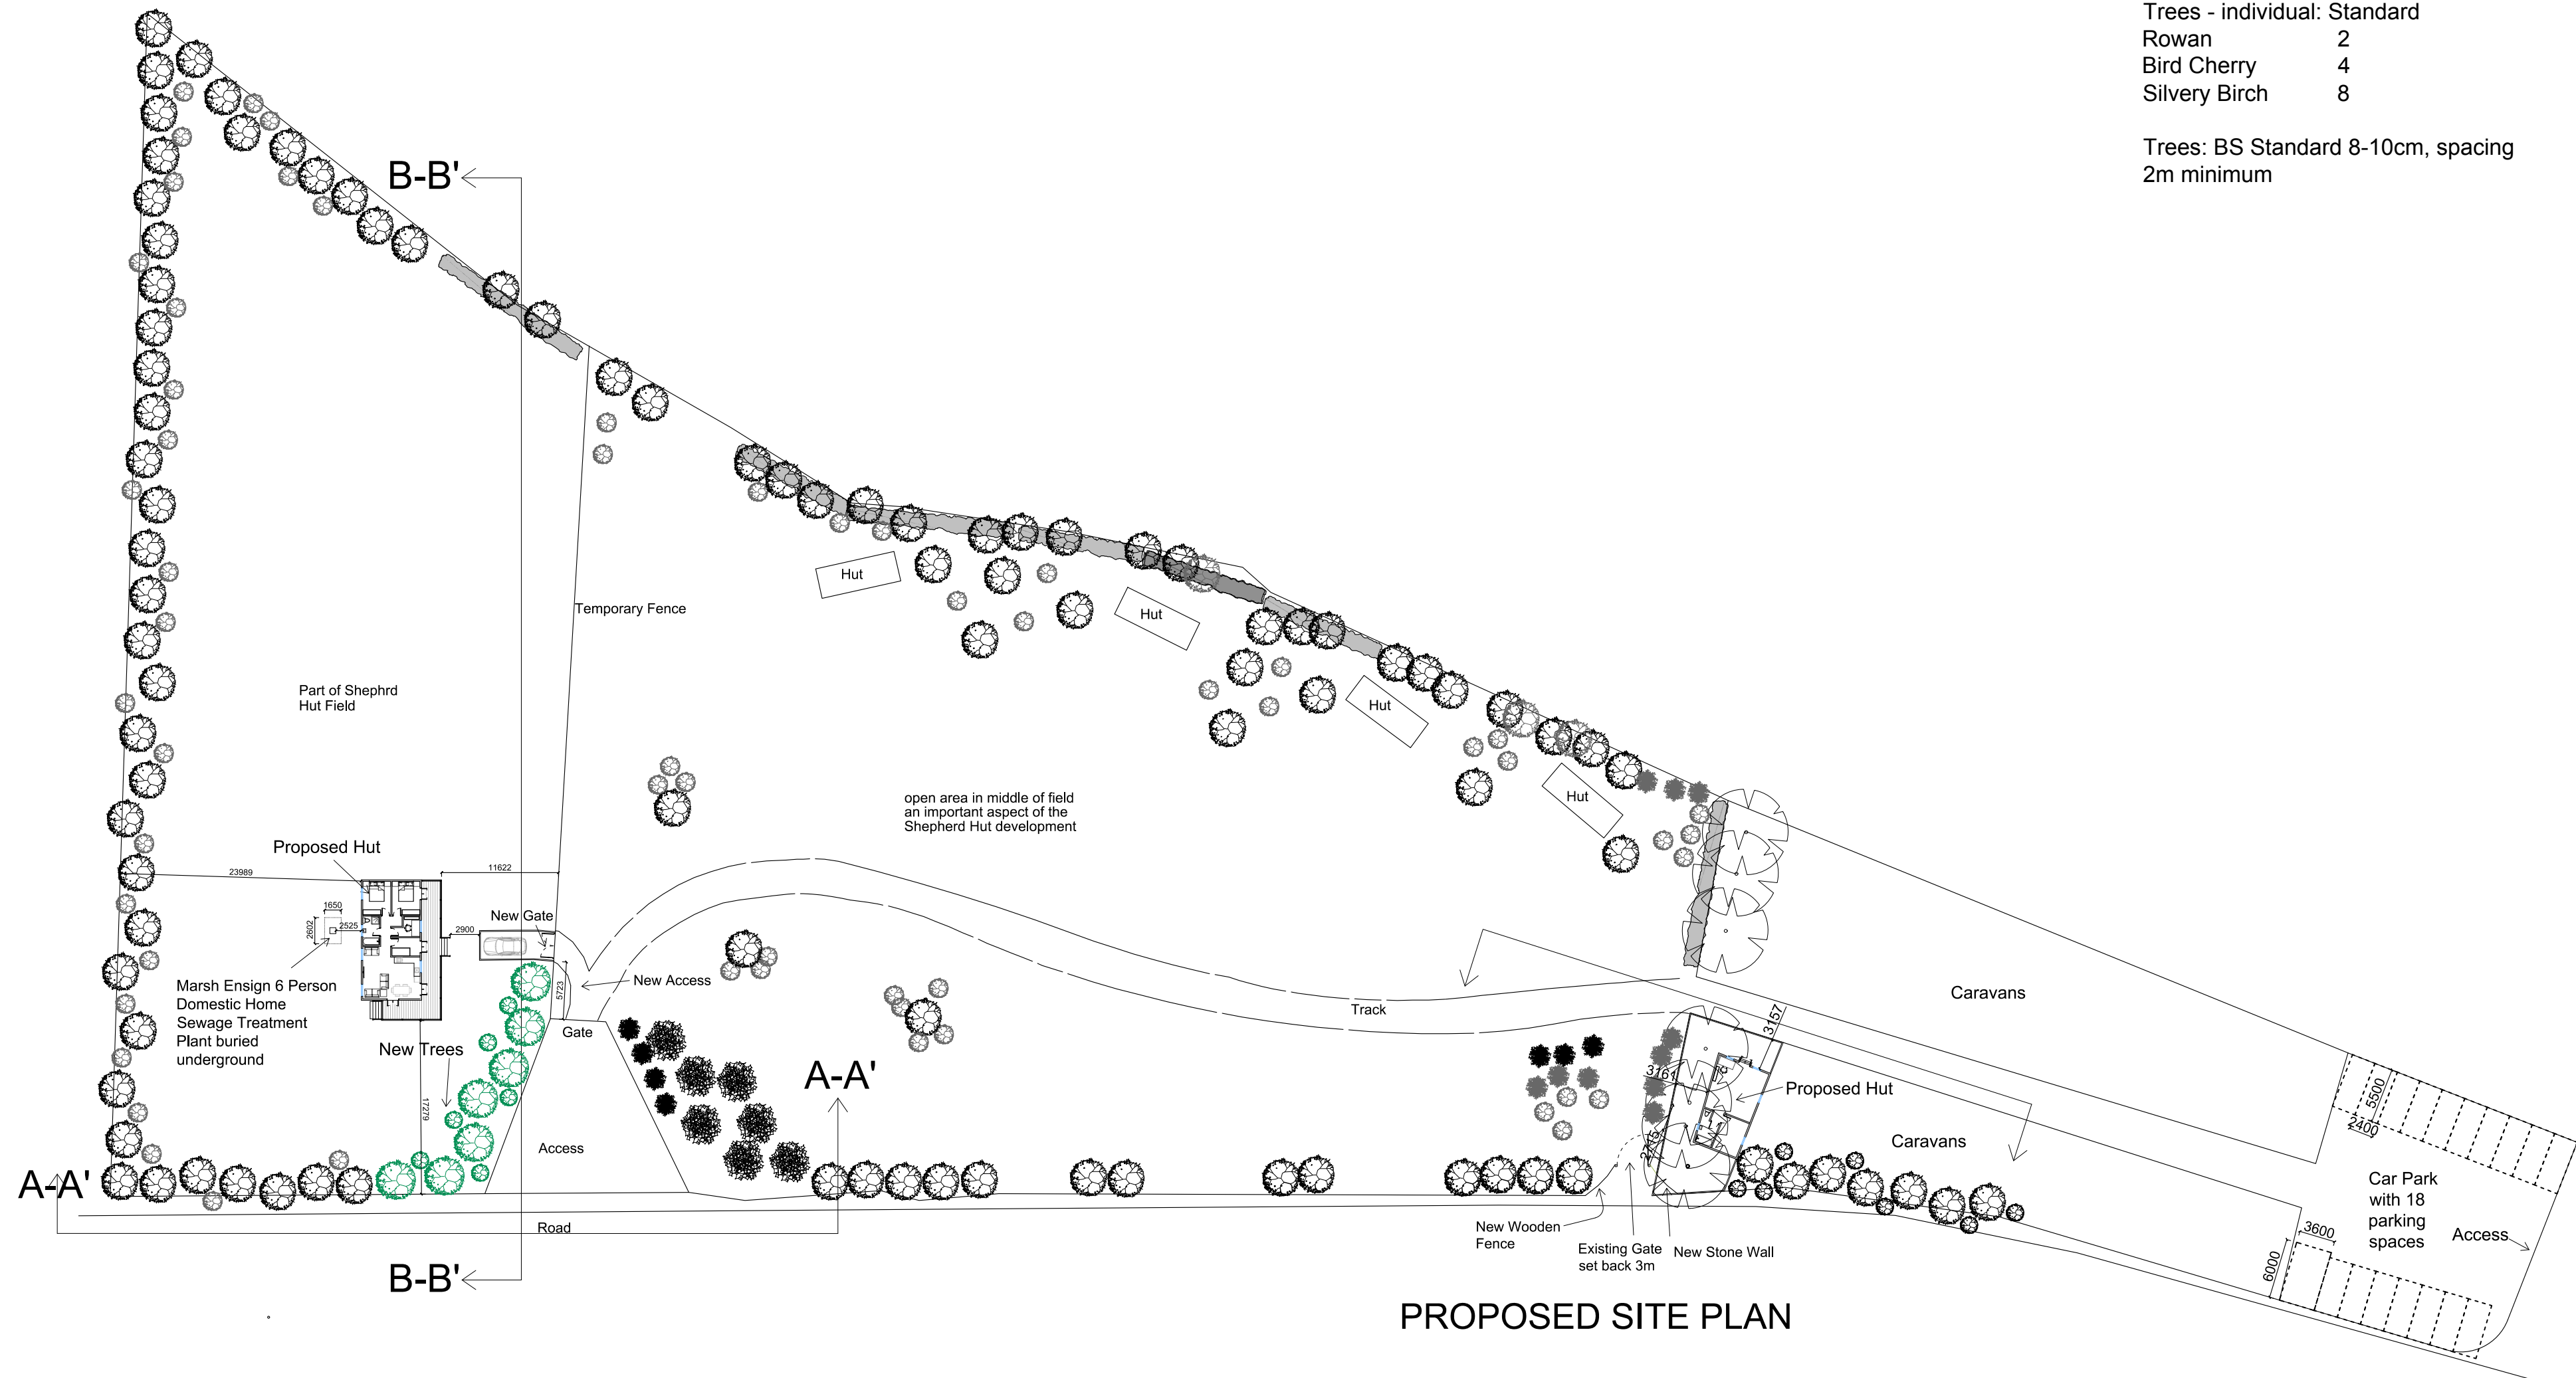


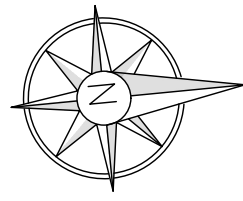

PROPOSED SITE PLAN

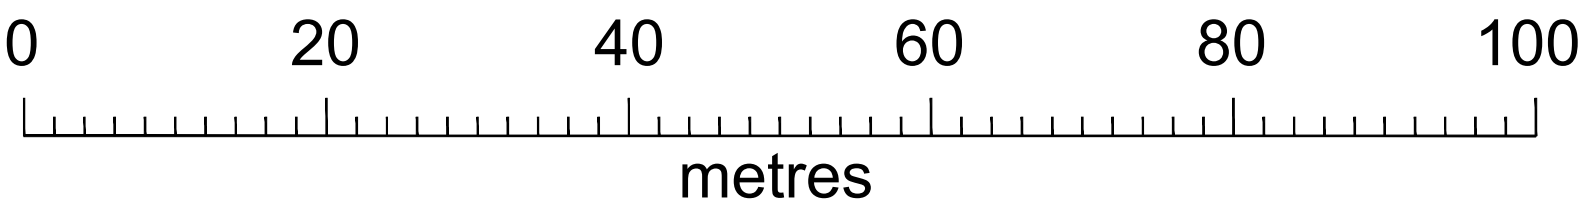

For the re-arrangement of the linear perimeter, trees planted is to be based on their appropriateness of type which can only be assessed on inspection.

Planting will be avoided in root zone of existing trees.

Trees - individual: Standard

Rowan	2
Bird Cherry	4
Silvery Birch	8

Trees: BS Standard 8-10cm, spacing 2m minimum

General Notes

No.	Revision/Issue

Firm Name and Address

 Mason and Marlowe
Mason and Marlowe Ltd.
Project Managers and Quantity Surveyors
5 Picadilly Place
Manchester, M1 3BR

Project Name and Address

Windy Caravan Park
Woodhead Road
Glossop, SK13 7QE

Project	Sheet
Date 16/05/2023	A2
Scale 1/500	