


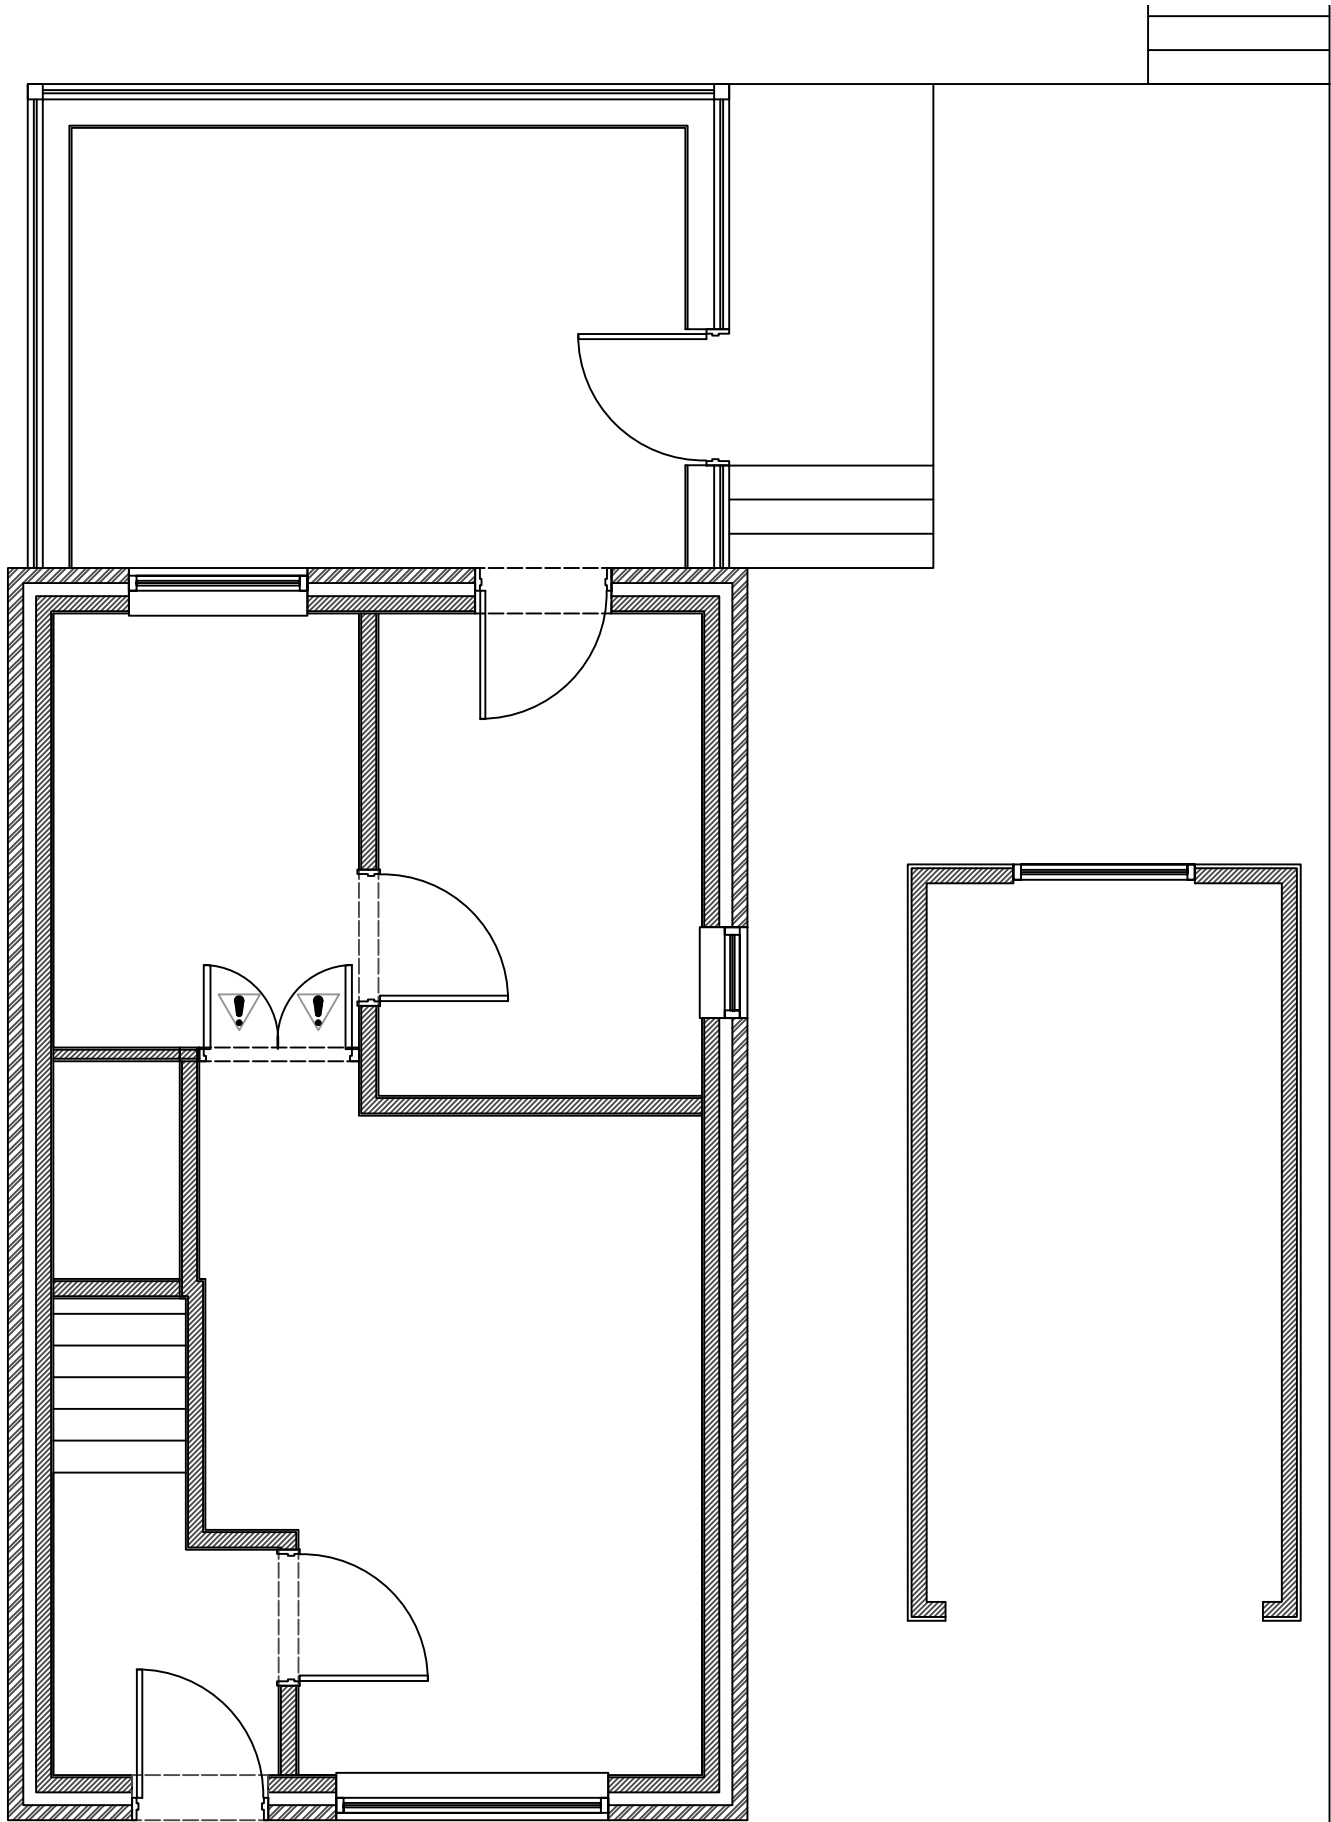

GROUND FLOOR AS EXISTING 1:50

58A BERWICK RD, BUXTON

0M 1M 2M 3M



DWG: EXISTING
58A BERWICK ROAD
BUXTON

1:50

DATE: JUNE'23

CHECKED:

DRAWN:

©THIS DRAWING AND THE BUILDING WORKS DEPICTED ARE THE COPYRIGHT OF AJS ARCHITECTURE AND MAY NOT BE REPRODUCED OR AMENDED EXCEPT BY WRITTEN PERMISSION. NO LIABILITY WILL BE ACCEPTED FOR AMENDMENTS MADE BY OTHER PERSONS.

A.J.S ARCHITECTURE

32 carr road.
buxton.
derbyshire.
sk17 6wf.

h: 01298 26062
m: 07794 400237



EXISTING 01

58A BERWICK RD

REVISIONS: