
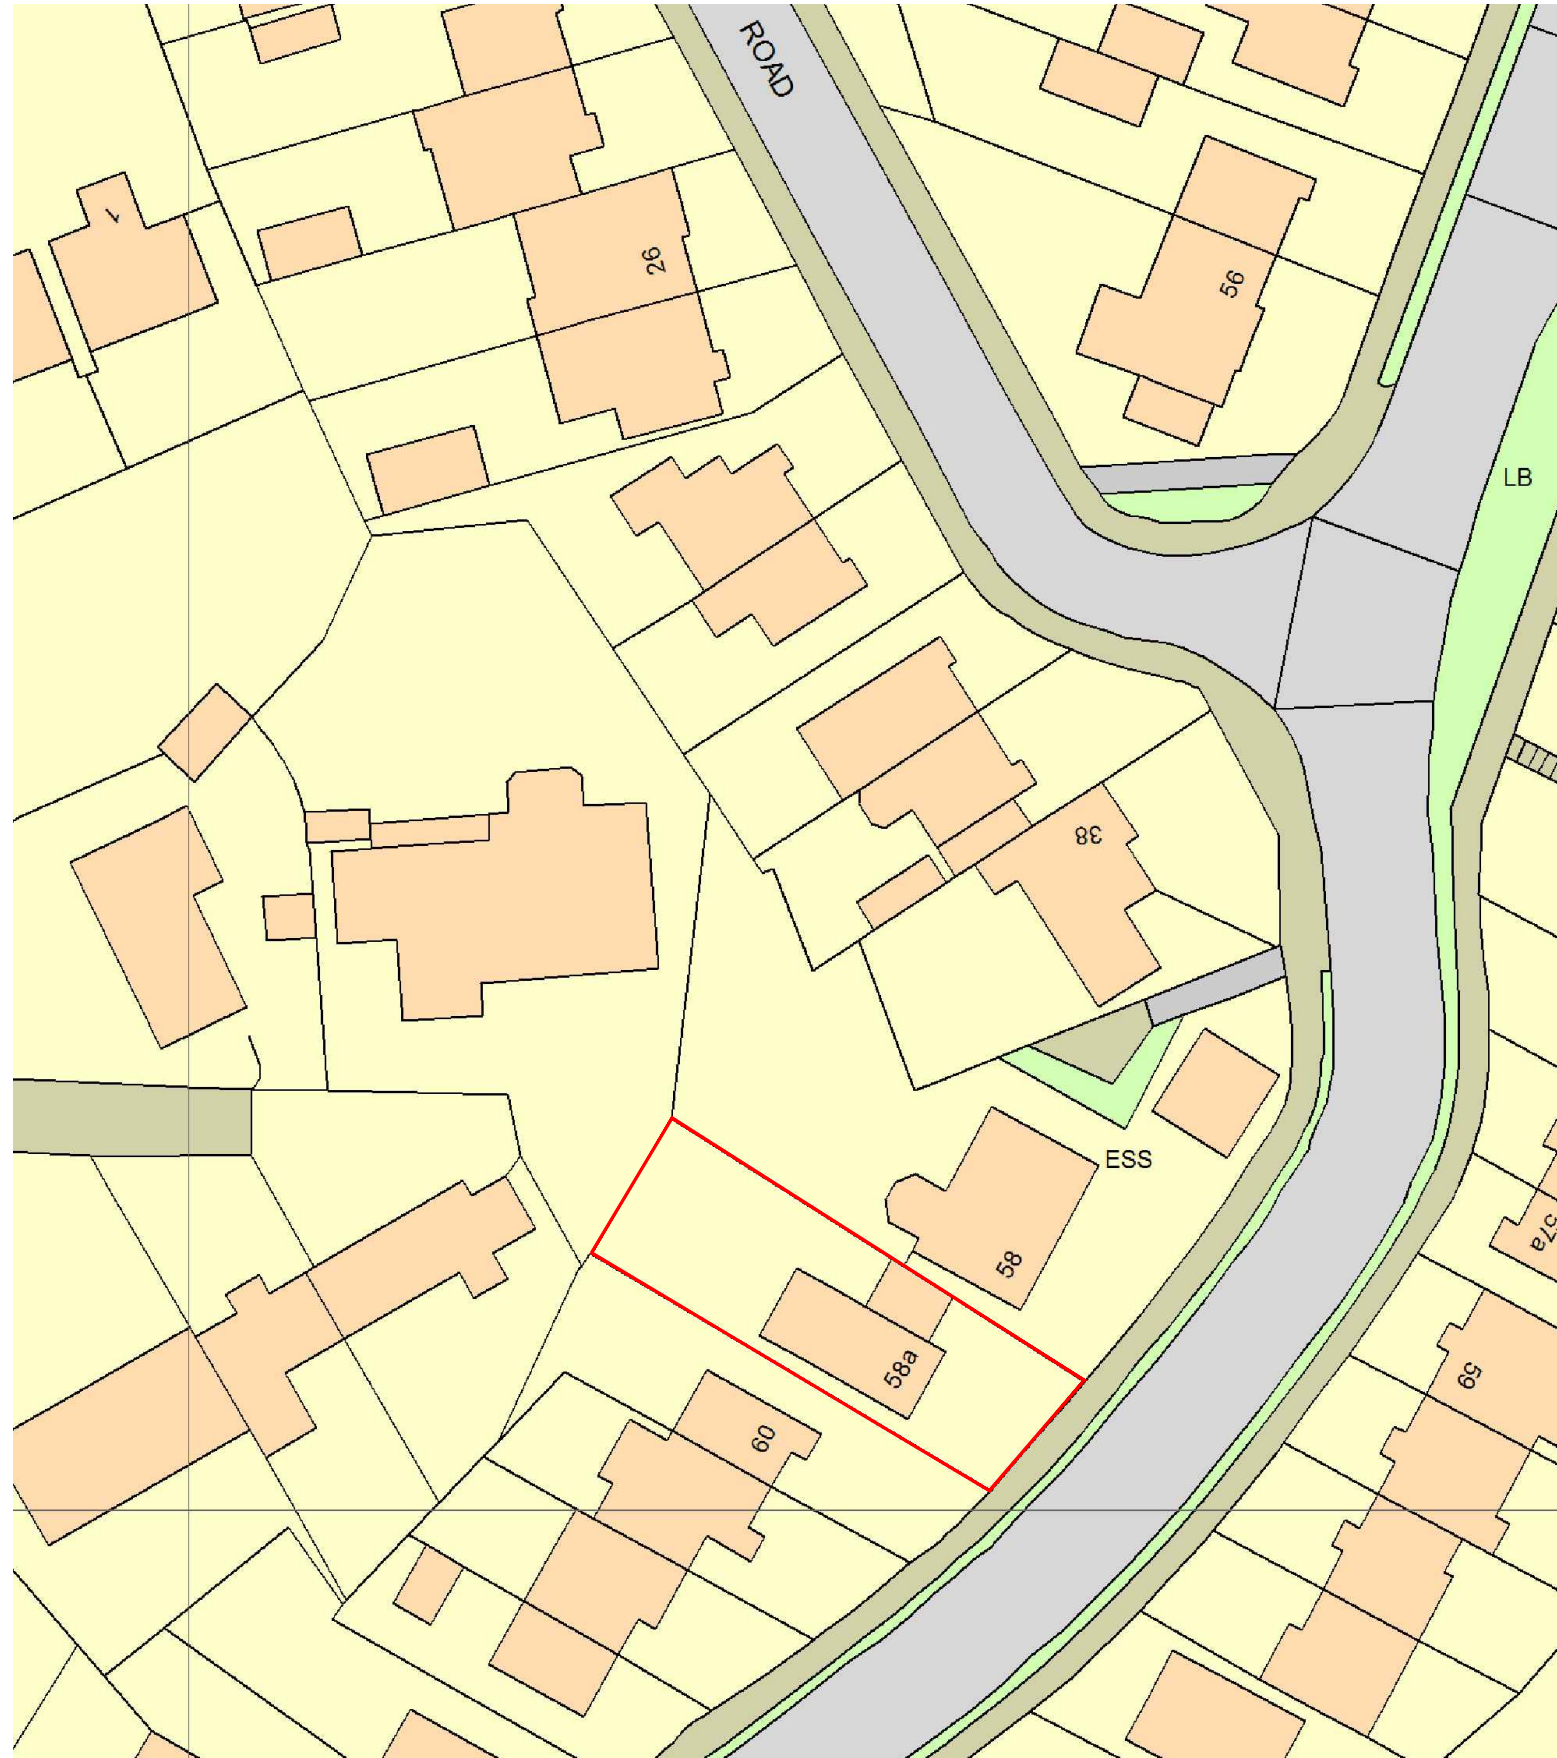


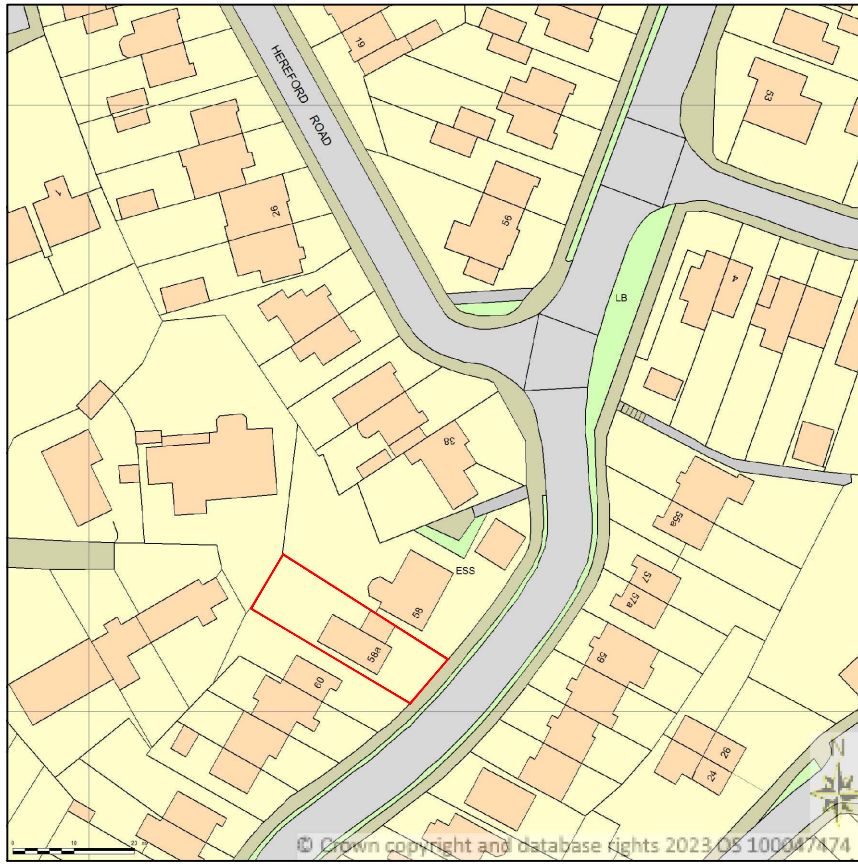

DWG: SITE LOCATION
58A BERWICK ROAD
BUXTON

REVISIONS:

1:1250/500	CHECKED:
DATE: JUNE'23	DRAWN:

© THIS DRAWING AND THE BUILDING WORKS DEPICTED ARE THE COPYRIGHT OF AJS ARCHITECTURE AND MAY NOT BE REPRODUCED OR AMENDED EXCEPT BY WRITTEN PERMISSION. NO LIABILITY WILL BE ACCEPTED FOR AMENDMENTS MADE BY OTHER PERSONS.

A.J.S ARCHITECTURE


32 carr road.
buxton.
derbyshire.
sk17 6wf.

h: 01298 26062
m: 07794 400237

↑
NORTH

SITE LOCATION 1:1250 AND 1:500

58A BERWICK ROAD, BUXTON

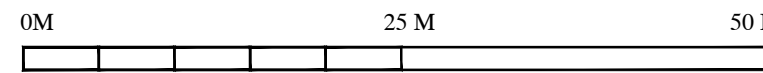

SITE 01

58A BERWICK RD