

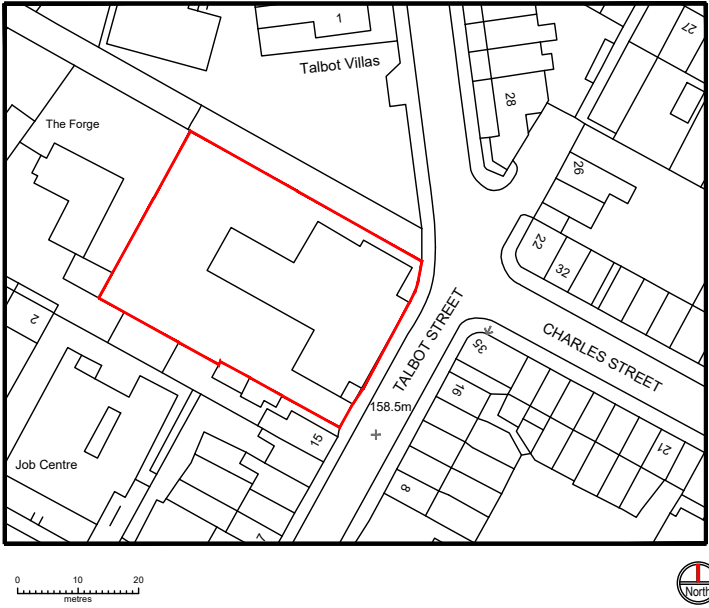


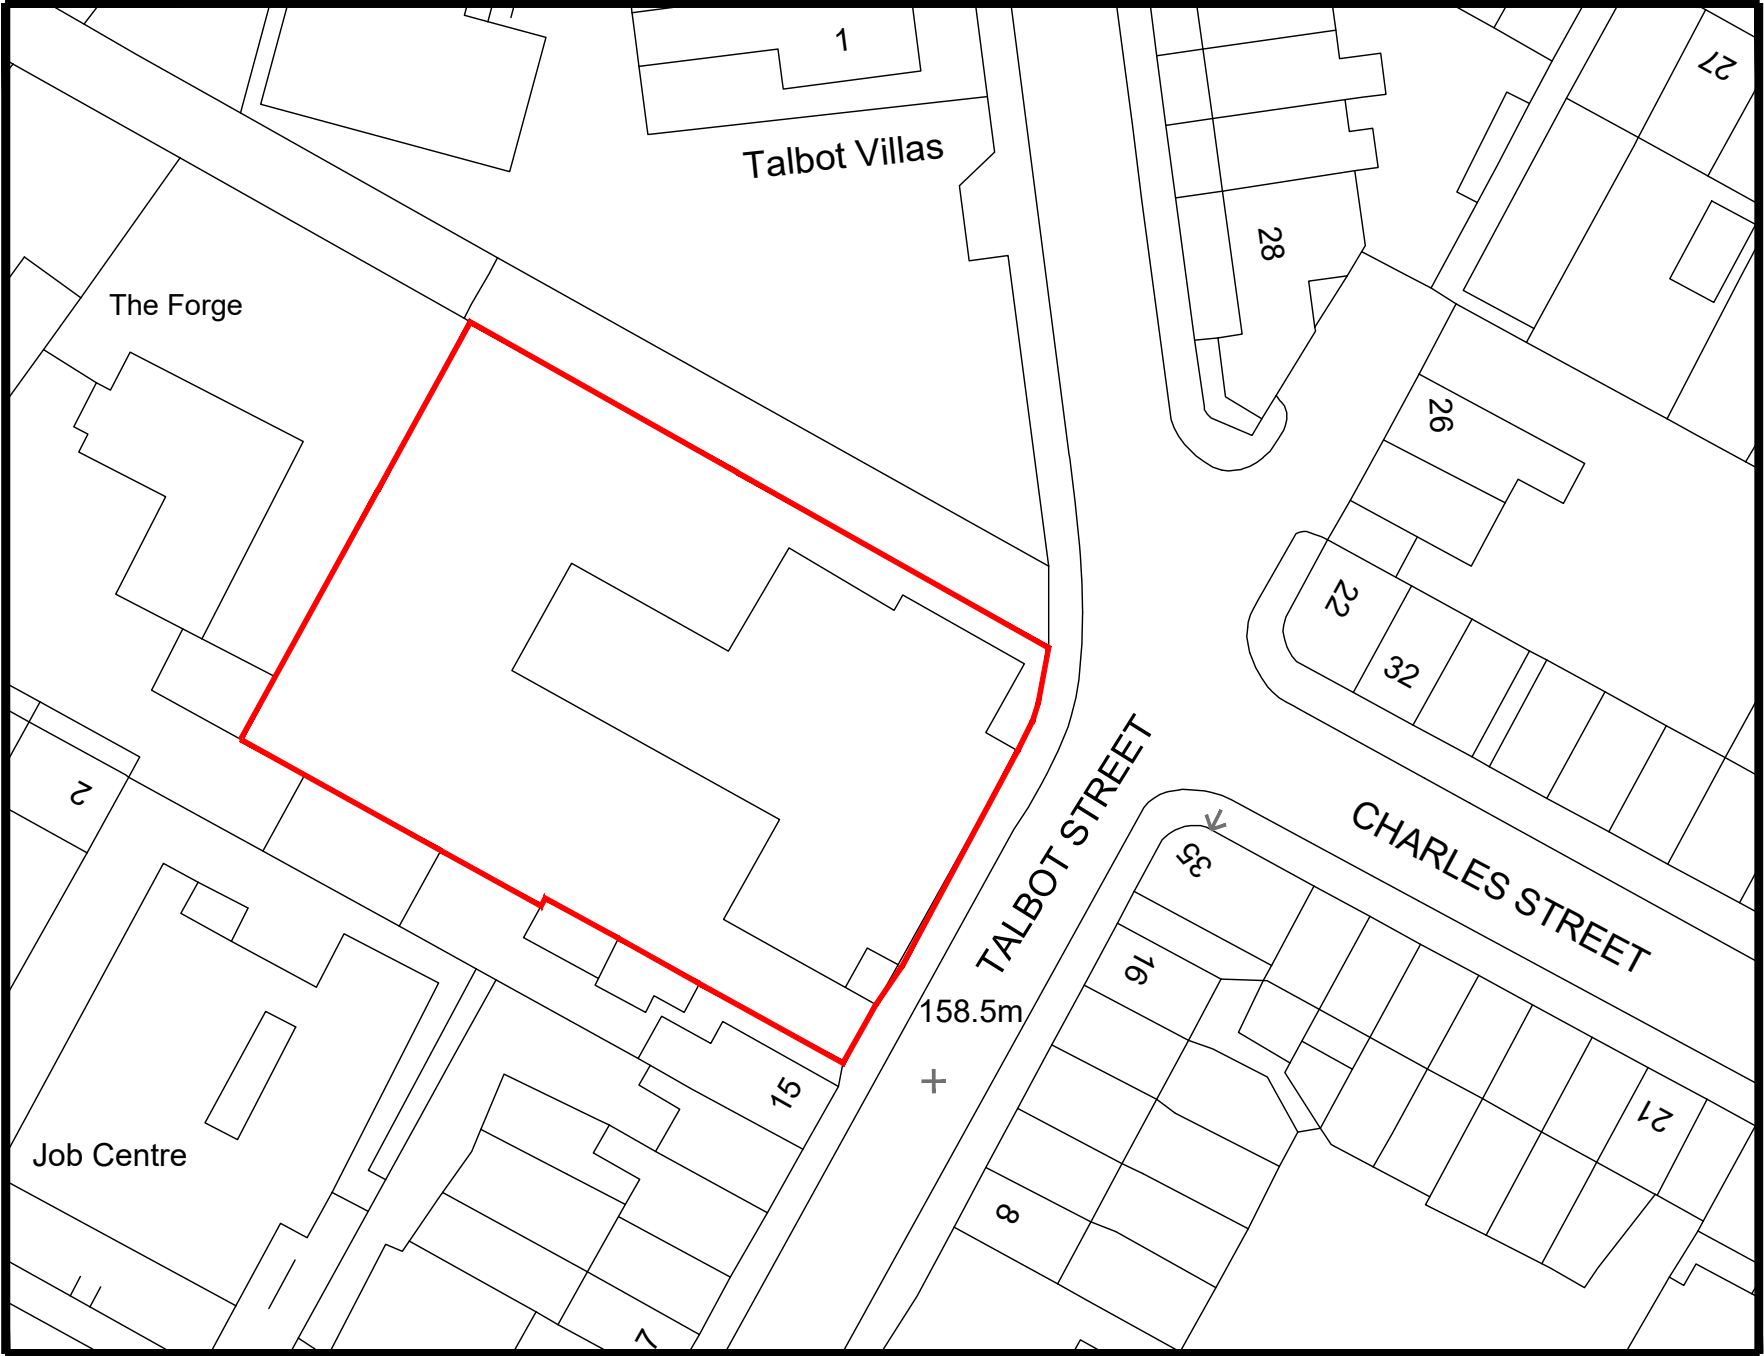

OS Plan
Scale 1: 1250

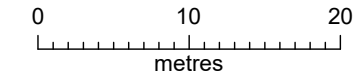

Location Plan
Scale 1: 500

PROJECT Change of Use: Former Social Services Building, Talbot Rd, Glossop, SK13 7DG		DRAWING NUMBER TR - 001			
DRAWING OS and Location Plan		REVISION	DRAWN MV DATE Jul 2023	CHECKED	SCALE 1:1250/ 500@A3