




PROPOSED FRONT (SOUTHERN) ELEVATION TO MEADOW RISE

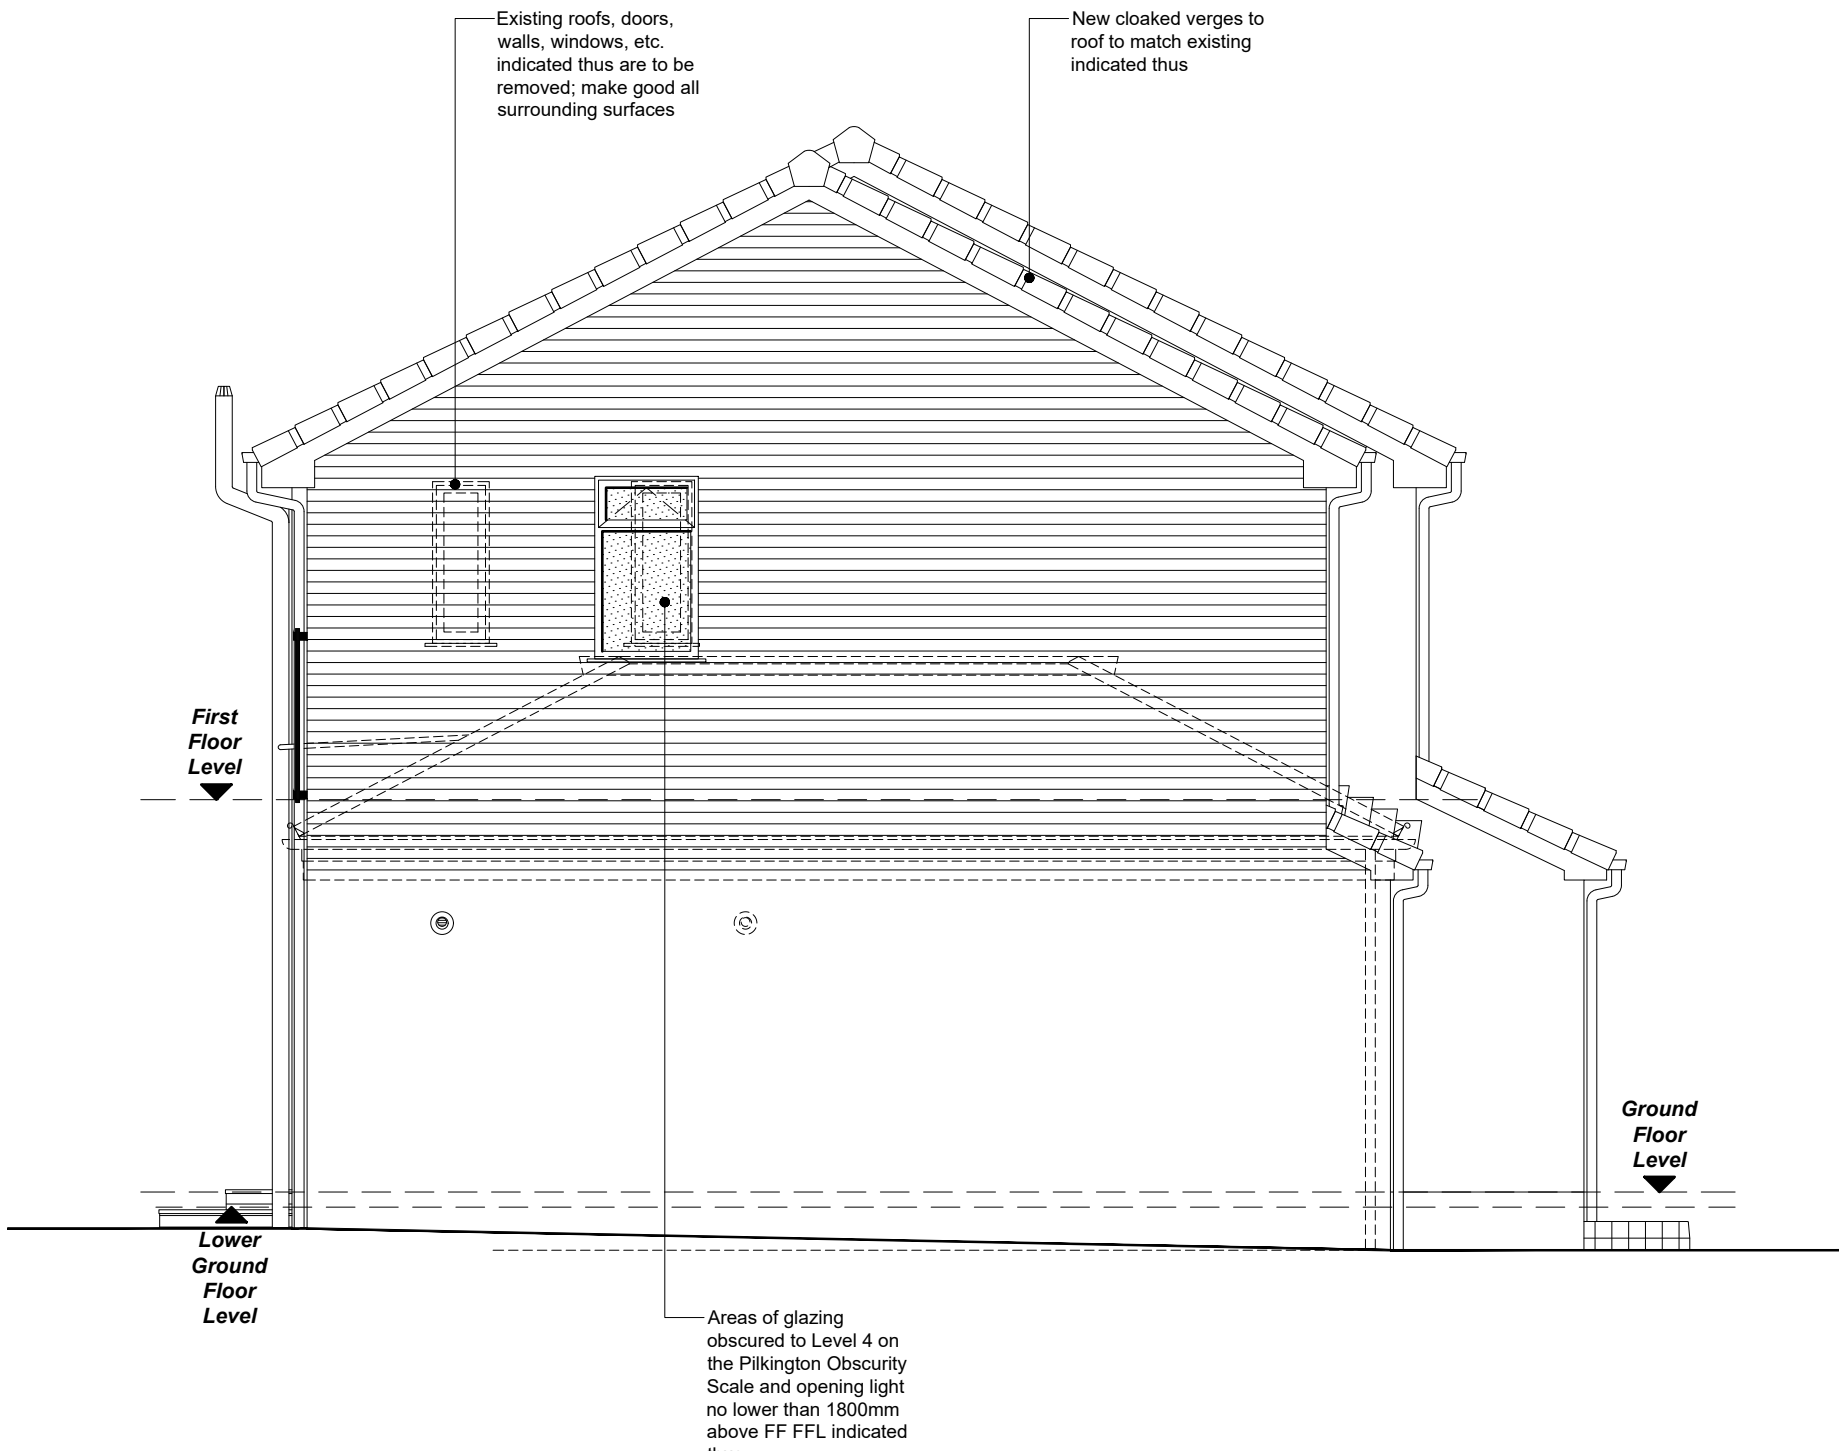

PROPOSED SIDE (WESTERN) ELEVATION



PROPOSED REAR (NORTHERN) ELEVATION

NOTES
All dimensions are to be checked on site and any discrepancies referred to the designer prior to proceeding. All levels are to be confirmed on site prior to proceeding with the work. All discrepancies between information shown on the drawing and the information shown on the specification are to be referred to the designer prior to proceeding with the works. All component sizes and references to be checked prior to the ordering of materials. Positions of existing drain runs and associated installations to be confirmed prior to proceeding and drains checked as necessary. All relevant boundary positions to be checked prior to proceeding. Any on site design changes must be reported to the designer and agreed with the relevant authority prior to proceeding. Levels shown are related to an arbitrary datum and therefore not related to ordnance datum.

D	17.08.11	Amended following client review
C	16.08.11	Amended following client review
B	16.08.11	Amended following client review
A	14.08.11	Amended following client review

Revision	Date	Details
----------	------	---------

GRUNDY ARCHITECTURAL SERVICES LIMITED
30 PARK ROAD, HADFIELD, GLOSOP, DERBYSHIRE, SK12 2AH
TEL: 0773 581 9862
EMAIL: GRUNDY@GLOSOPARCHITECTS.CO.UK

Project: Proposed Alterations & Extension at:
6 Meadow Rise
Simmondley
Glossop
Derbyshire
SK13 6UT

Client: Mr. L. & Mrs. H. Warburton

Drawing Title: PROPOSED ELEVATIONS

Drawn by:	R.G.	Date:	3rd August 2023
Drawing No.:	2334.12	Scale:	1:50 @ A1
Revision:	D		

