
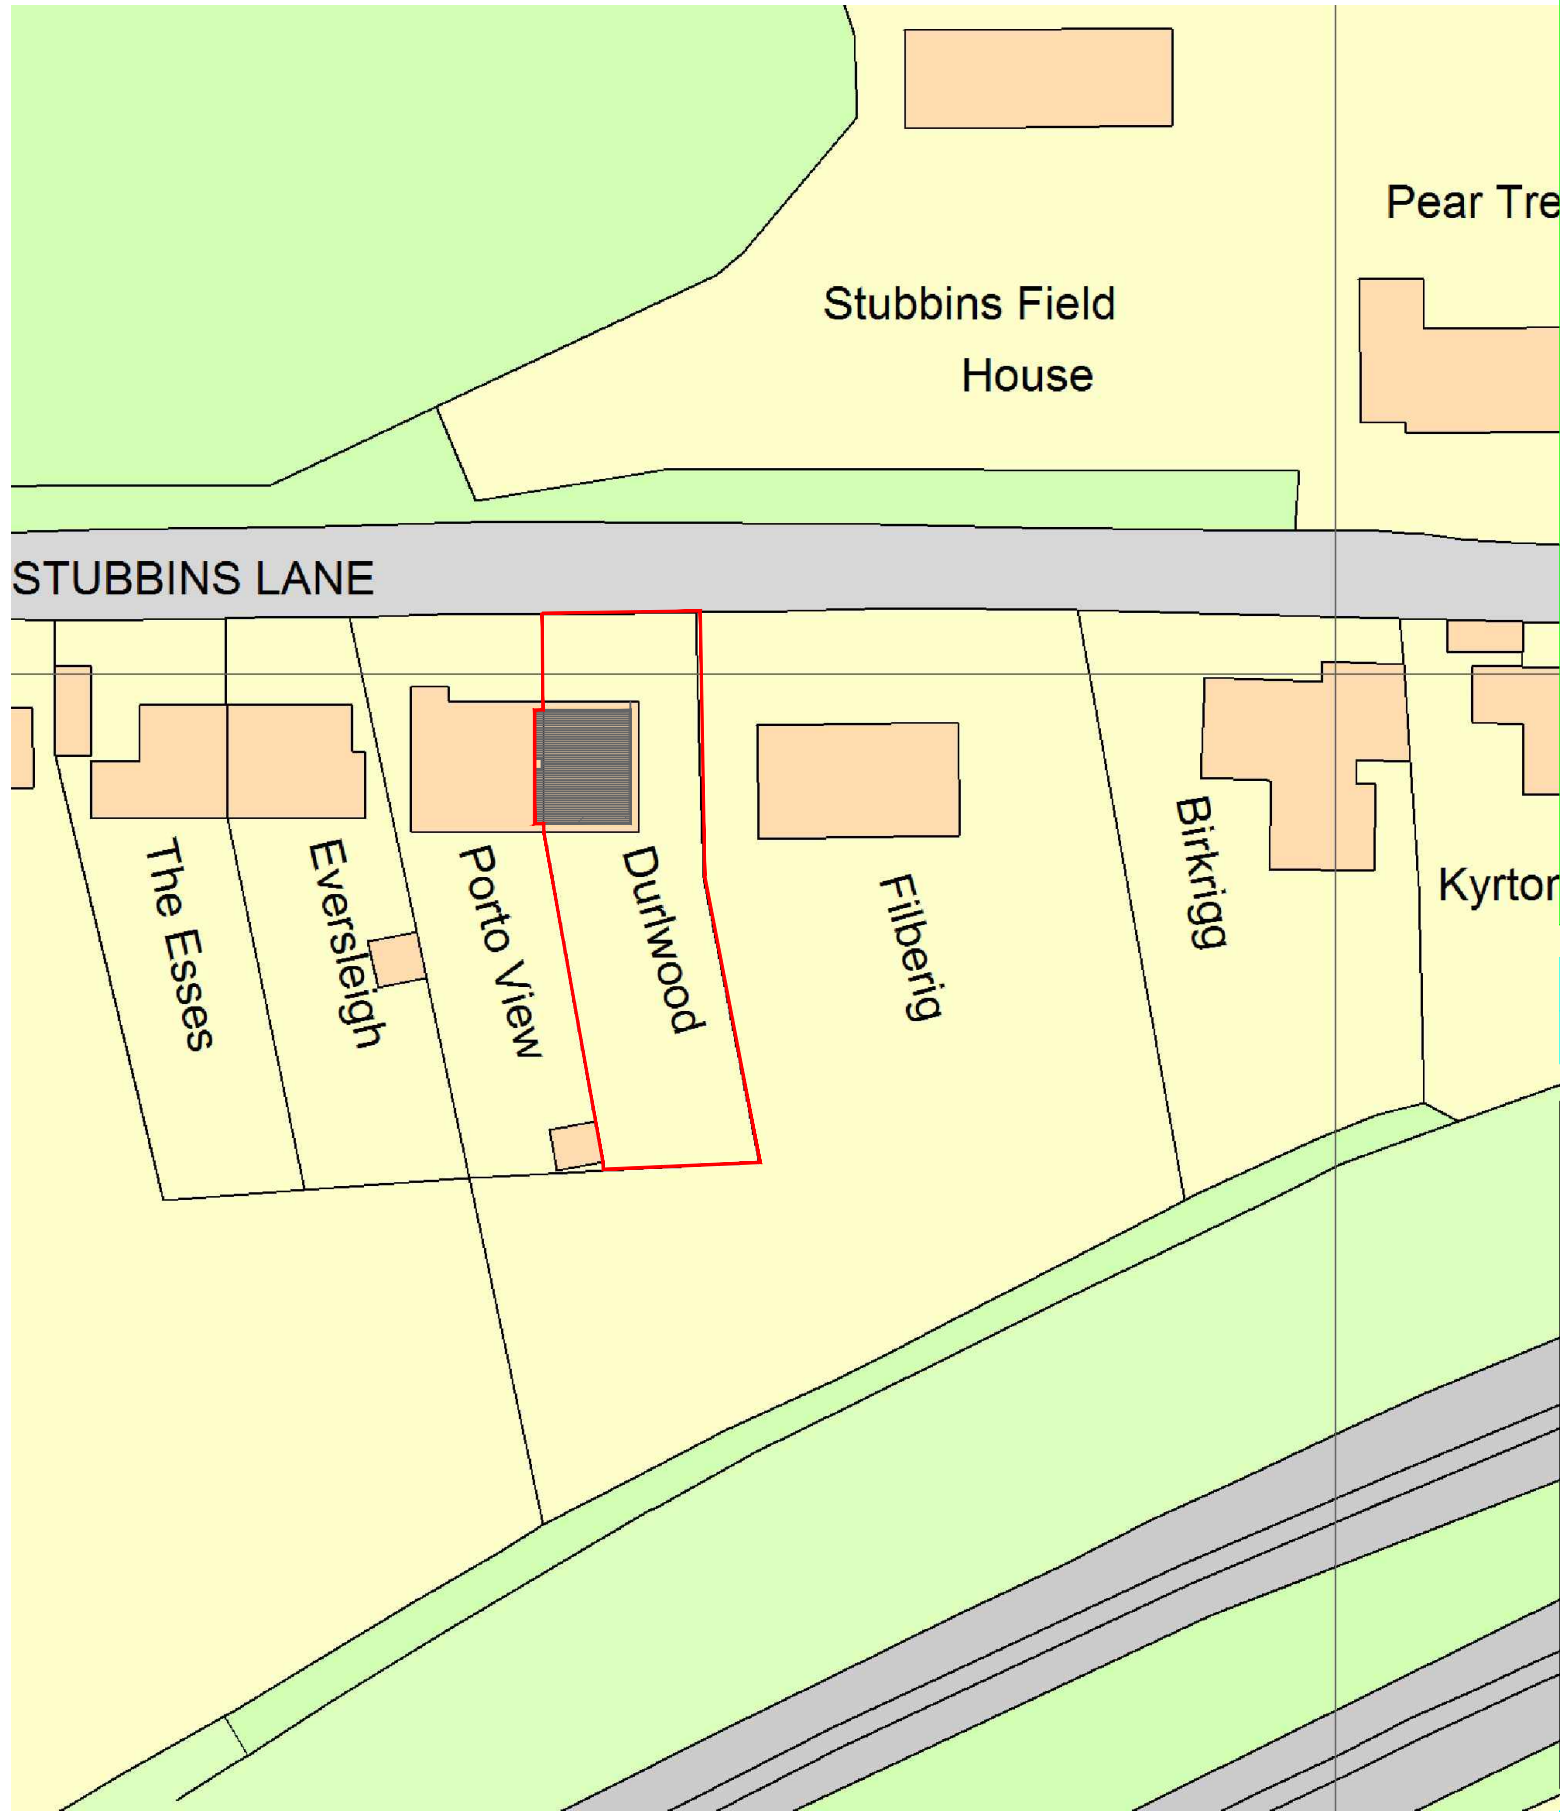


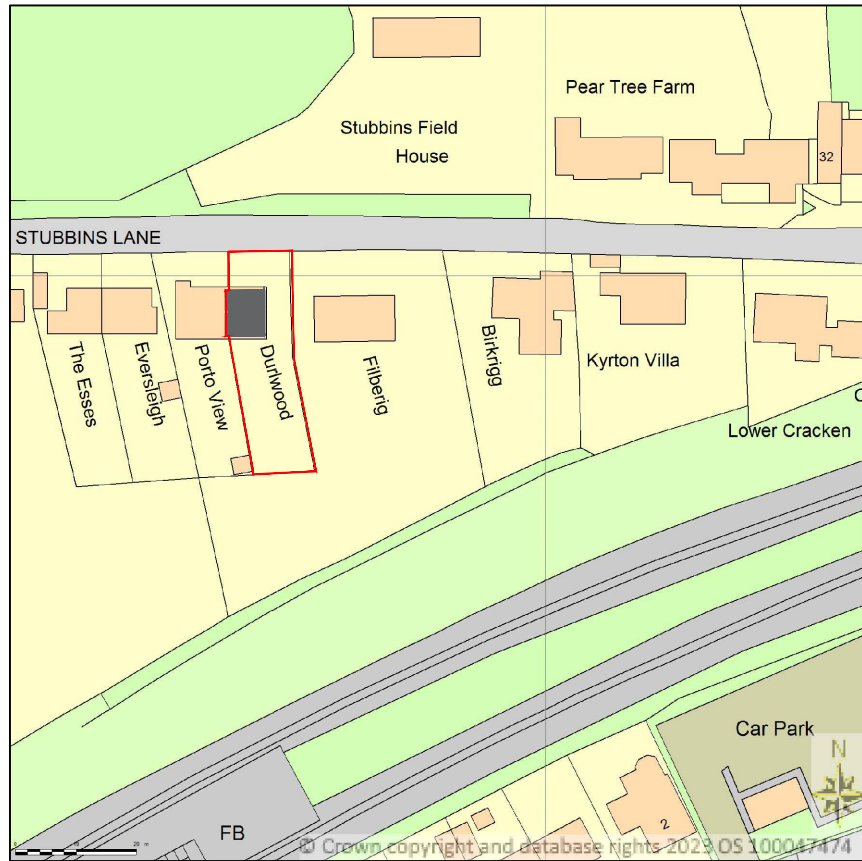

DWG: SITE LOCATION

DURLWOOD

CHINLEY

REVISIONS:

1:1250	CHECKED:
DATE: JUNE'23	DRAWN:

©THIS DRAWING AND THE BUILDING WORKS DEPICTED ARE THE COPYRIGHT OF AJS ARCHITECTURE AND MAY NOT BE REPRODUCED OR AMENDED EXCEPT BY WRITTEN PERMISSION. NO LIABILITY WILL BE ACCEPTED FOR AMENDMENTS MADE BY OTHER PERSONS.

A.J.S. ARCHITECTURE


32 carr road.
buxton.
derbyshire.
sk17 6wf.

h: 01298 26062
m: 07794 400237

NORTH

SITE LOCATION 1:1250 & 1:500

DURLWOOD, CHINLEY

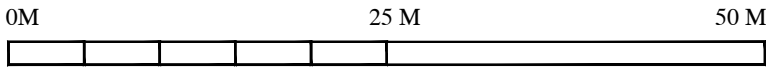

SITE 01

DURLWOOD