



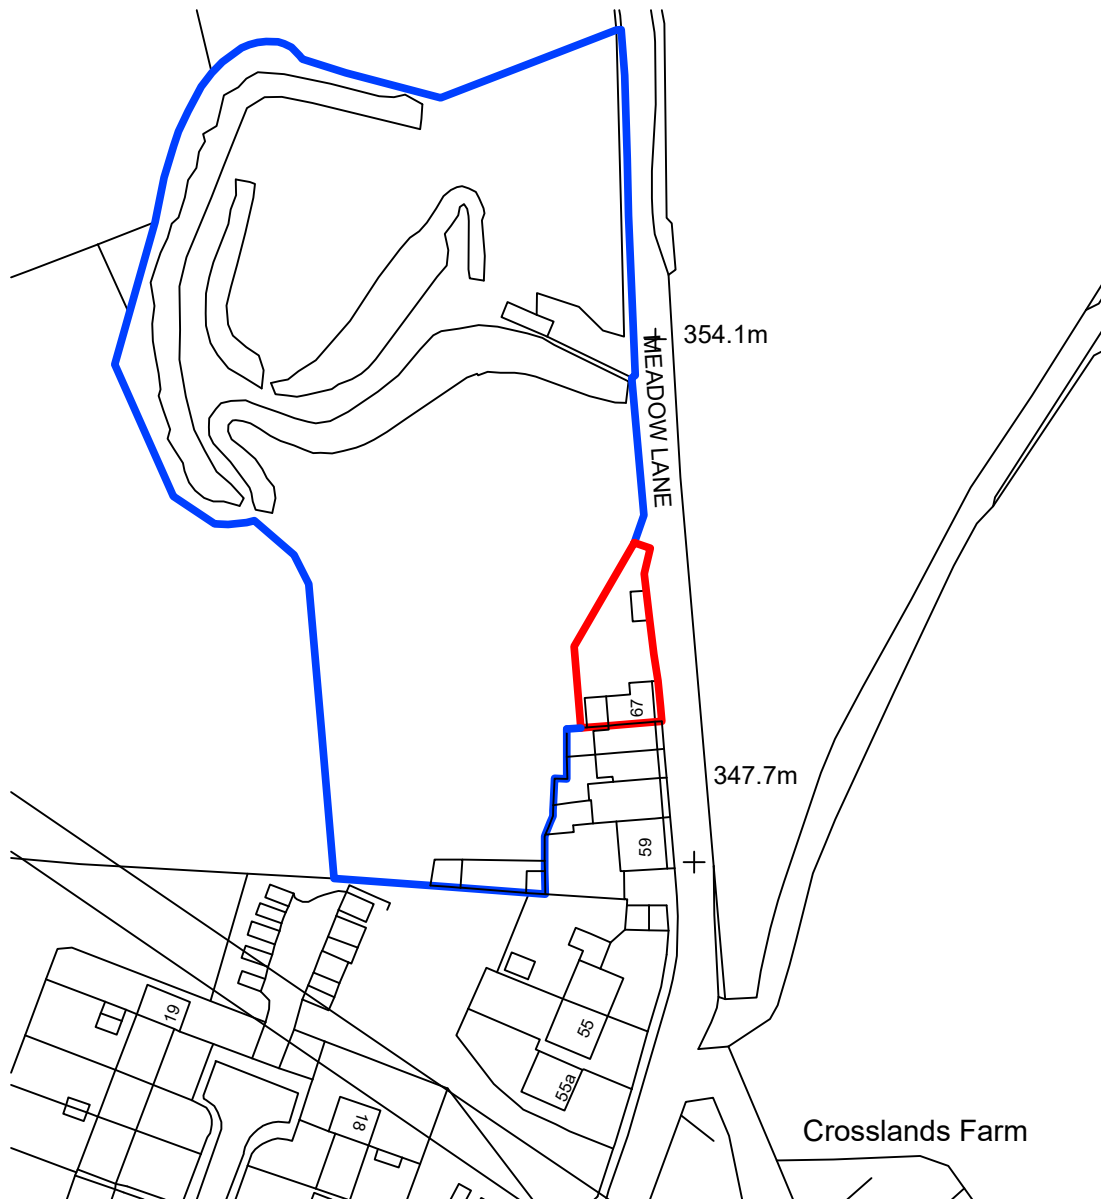

## Planning

This drawing is the Copyright of SJ Design Limited.  
All dimensions must be checked on site and not scaled from this drawing.  
All materials and workmanship are to be in accordance with prevailing British Standards, Codes of Practice, Building Regulations, manufacturers and federative recommendations and all to the complete satisfaction of SJ Design Limited.

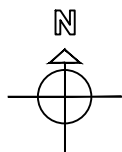

# DESIGN LTD

### Building Design & Surveying Consultants

The Old Co-Op Building, Church Street,  
Hayfield, High Peak SK22 2JE  
Tel: 01663 742903 Fax: 01663 751247  
Mobile: 07984 007 087 Email: info@sjdesign.net  
www.sjdesign.net

Client  
**Nicola Parsons**

Job Title  
Proposed change of use at  
67 Meadows Lane  
Dove Holes  
Buxton  
Derbyshire  
SK17 8DB

Drawing Title  
**Location Plan**

Scale 1:1250 at A4

Date August 2023 Drawn by SJ

Drawing No. 100 Rev.