



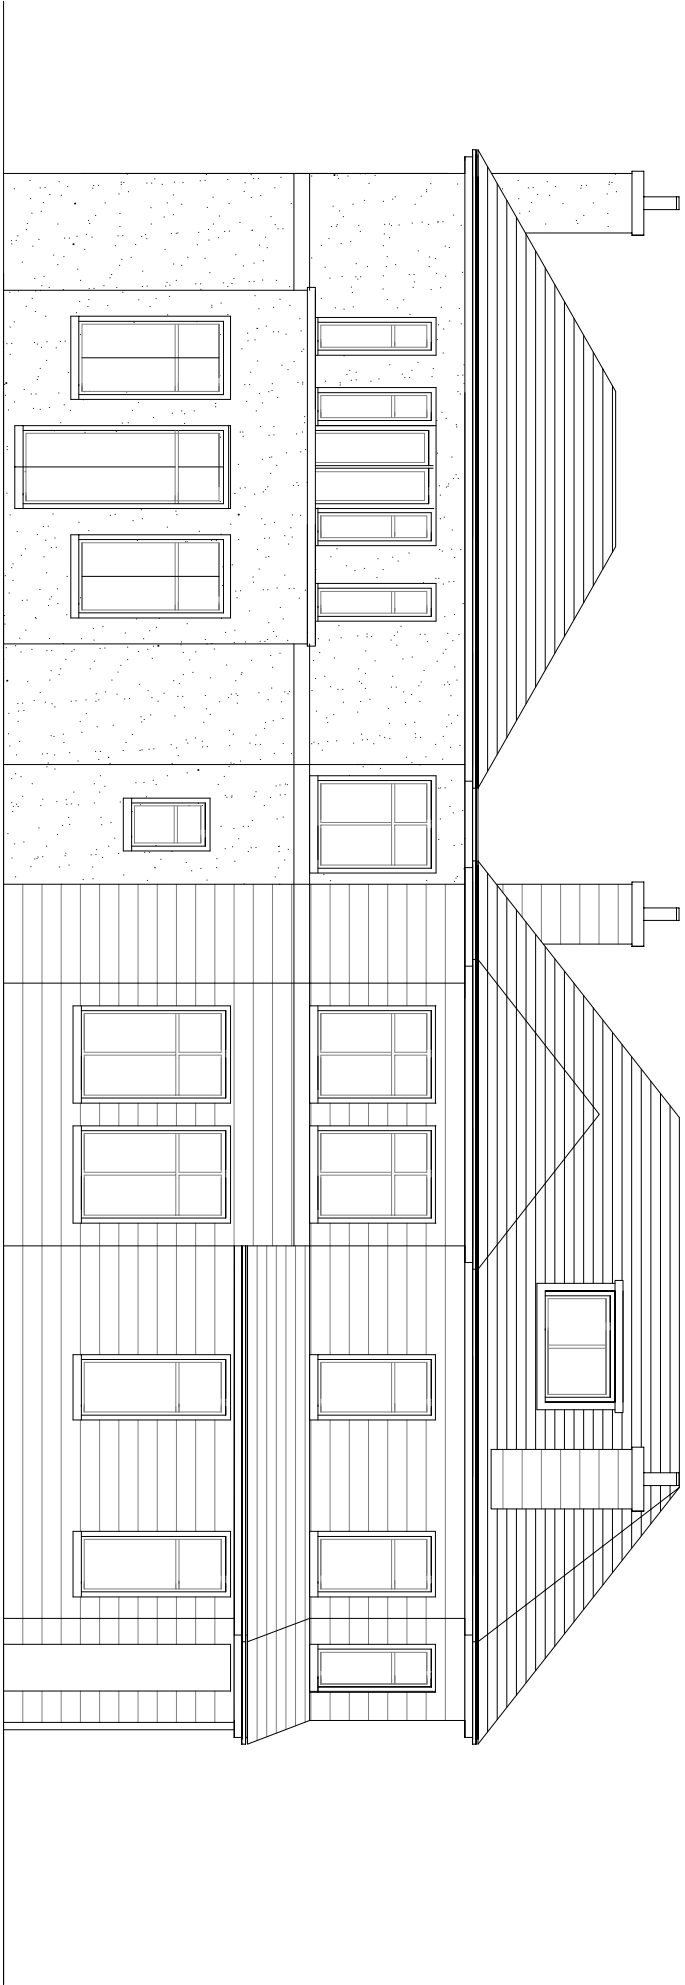

Existing Front Elevation

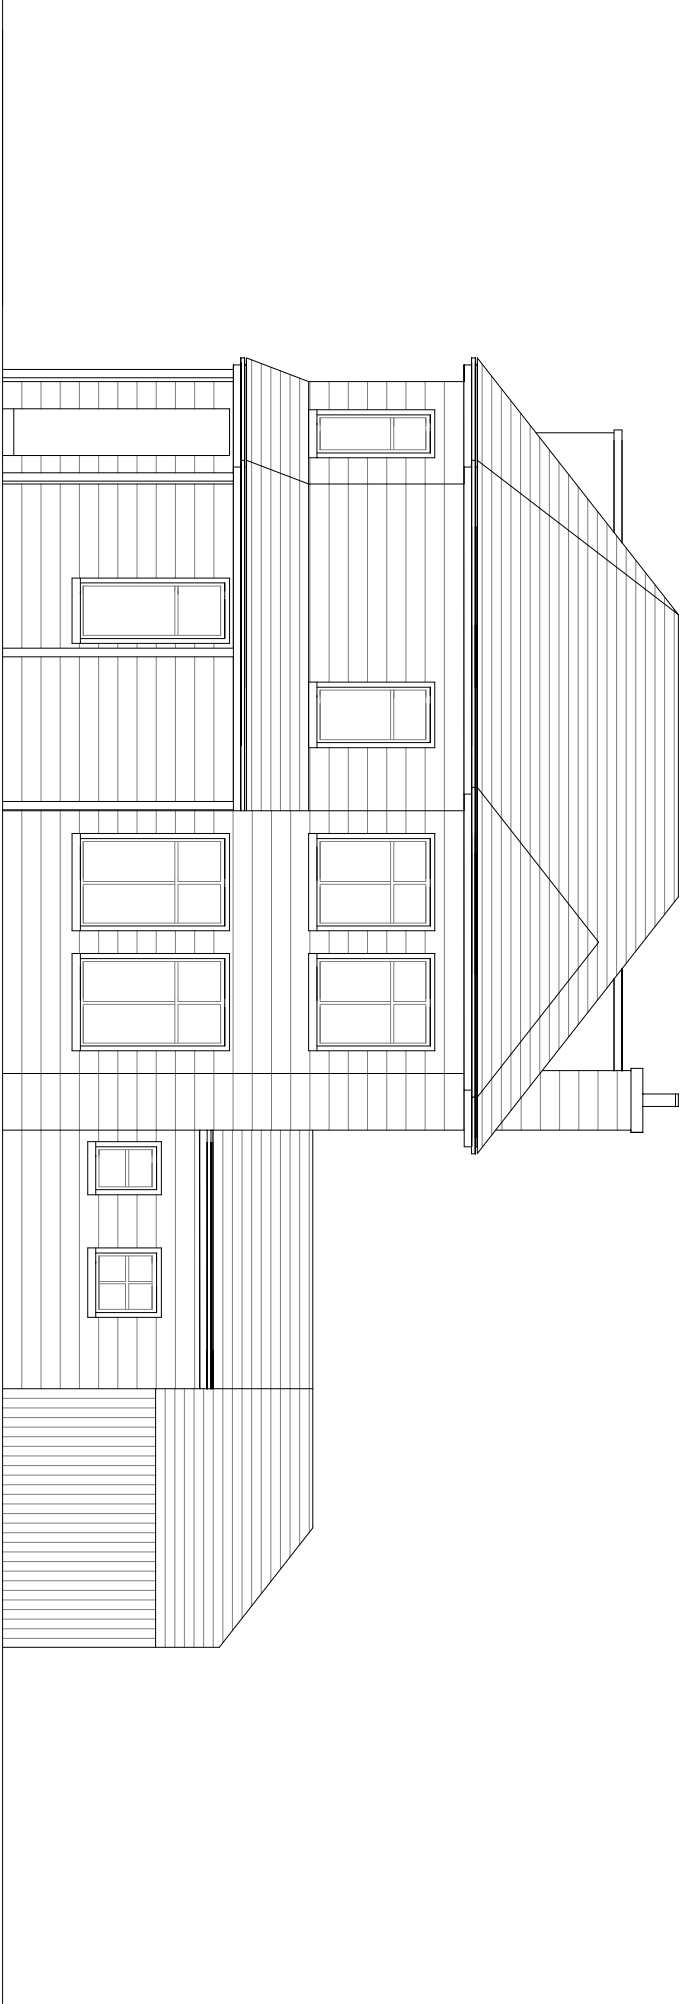

Existing Side Elevation

REVISIONS

DATE	BY	SCALE	AREA	SQ. FT.
Aug 23	FW	1:100@A3		

PROJECT	Separation of 2 semi-detached properties into 2 detached properties
---------	---

CLIENT	Mr. S. Cocker
--------	---------------

TITLE	Existing Elevations - front and side
-------	--------------------------------------