
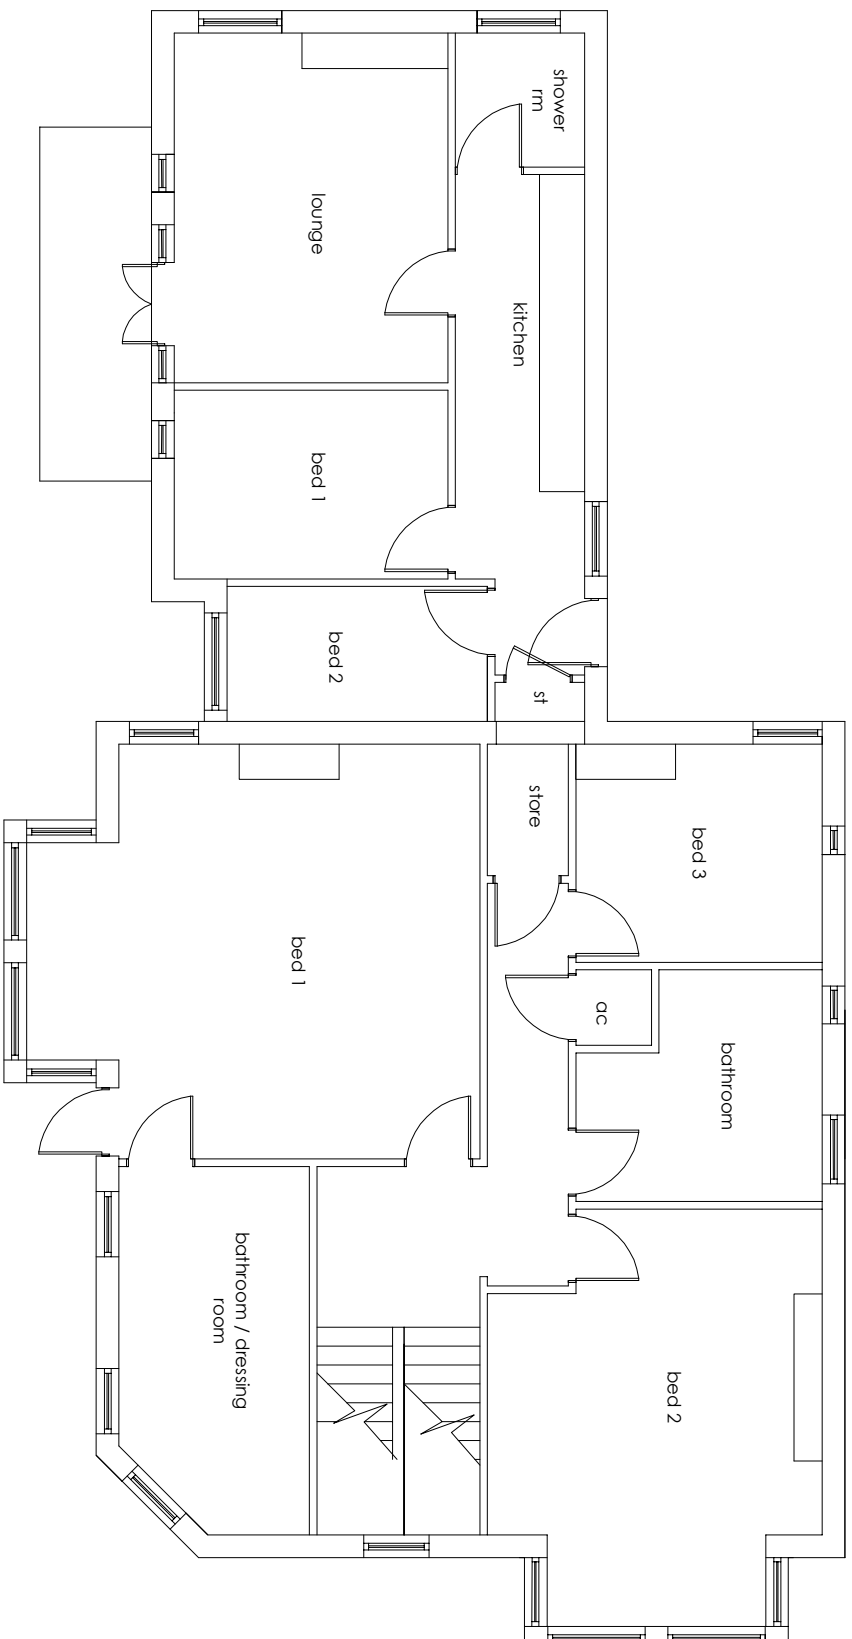


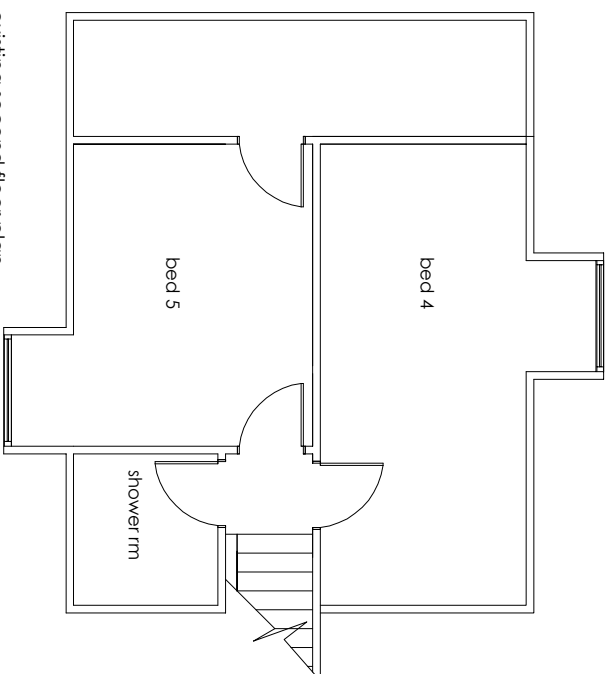

REGIONS				
DDMM	FW	SCALE	AREA	
DATE	Aug 23	1:100@A3		SCALE SOFI.
PROJECT	Separation of 2 semi-detached properties into 2 detached properties			
CLIENT	Mr. S. Cocker			
TITLE	Existing plans - first and second floors			