



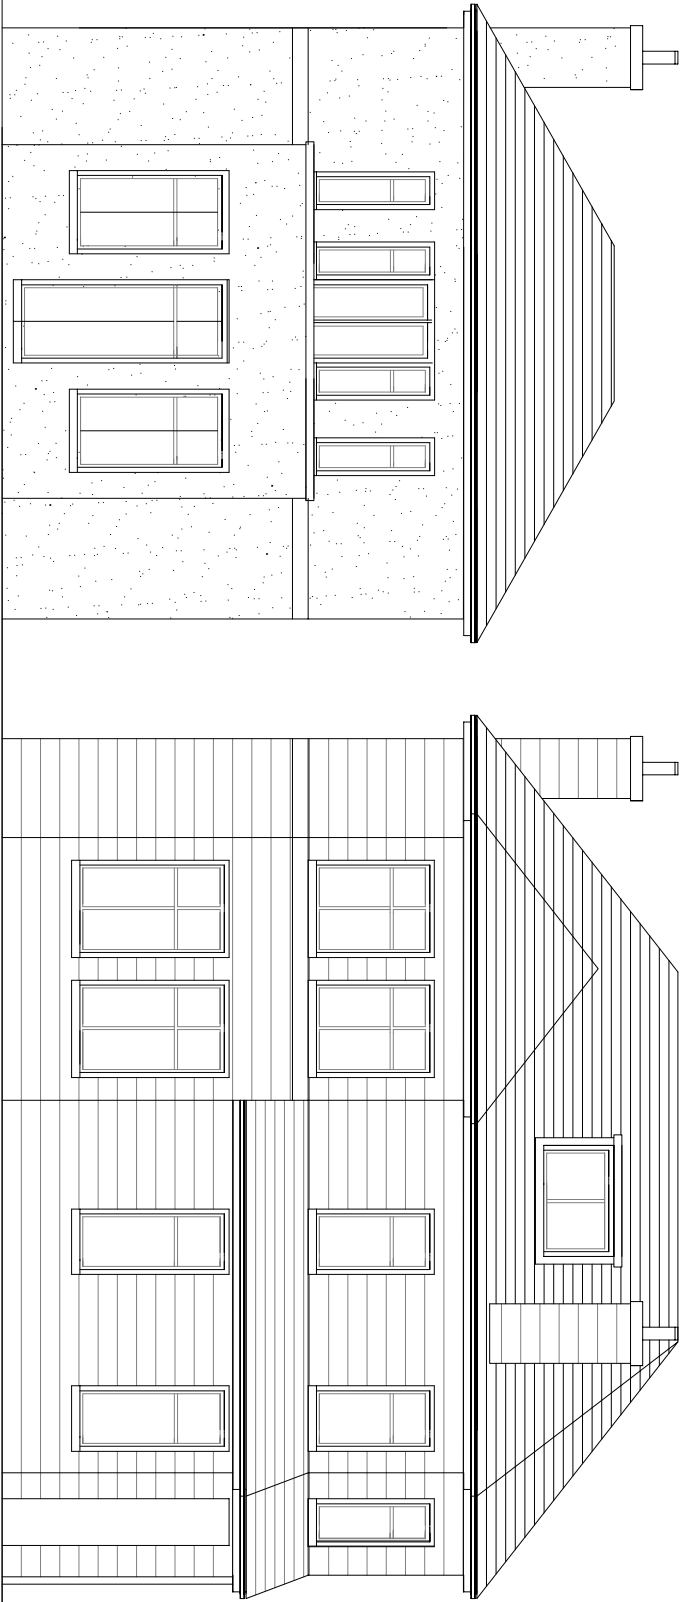

Proposed Front Elevation

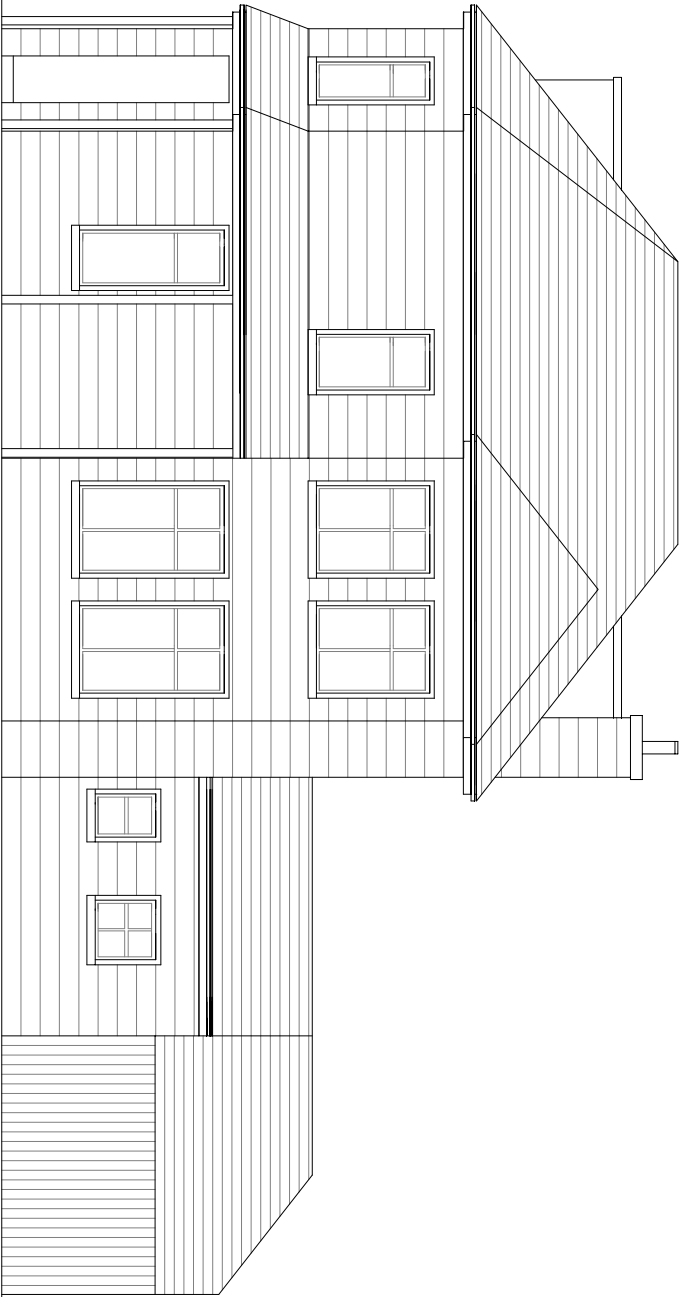

Proposed Side Elevation

REVISIONS

DRAWN	FW	SCALE	A3B1	SQ.M.
DATE	Aug 23	1:100@A3		SQ.Ft.
PROJECT	Separation of 2 semi-detached properties into 2 detached properties			
CLIENT	Mr. S. Cocker			
TITLE	Proposed elevations - front and side			