


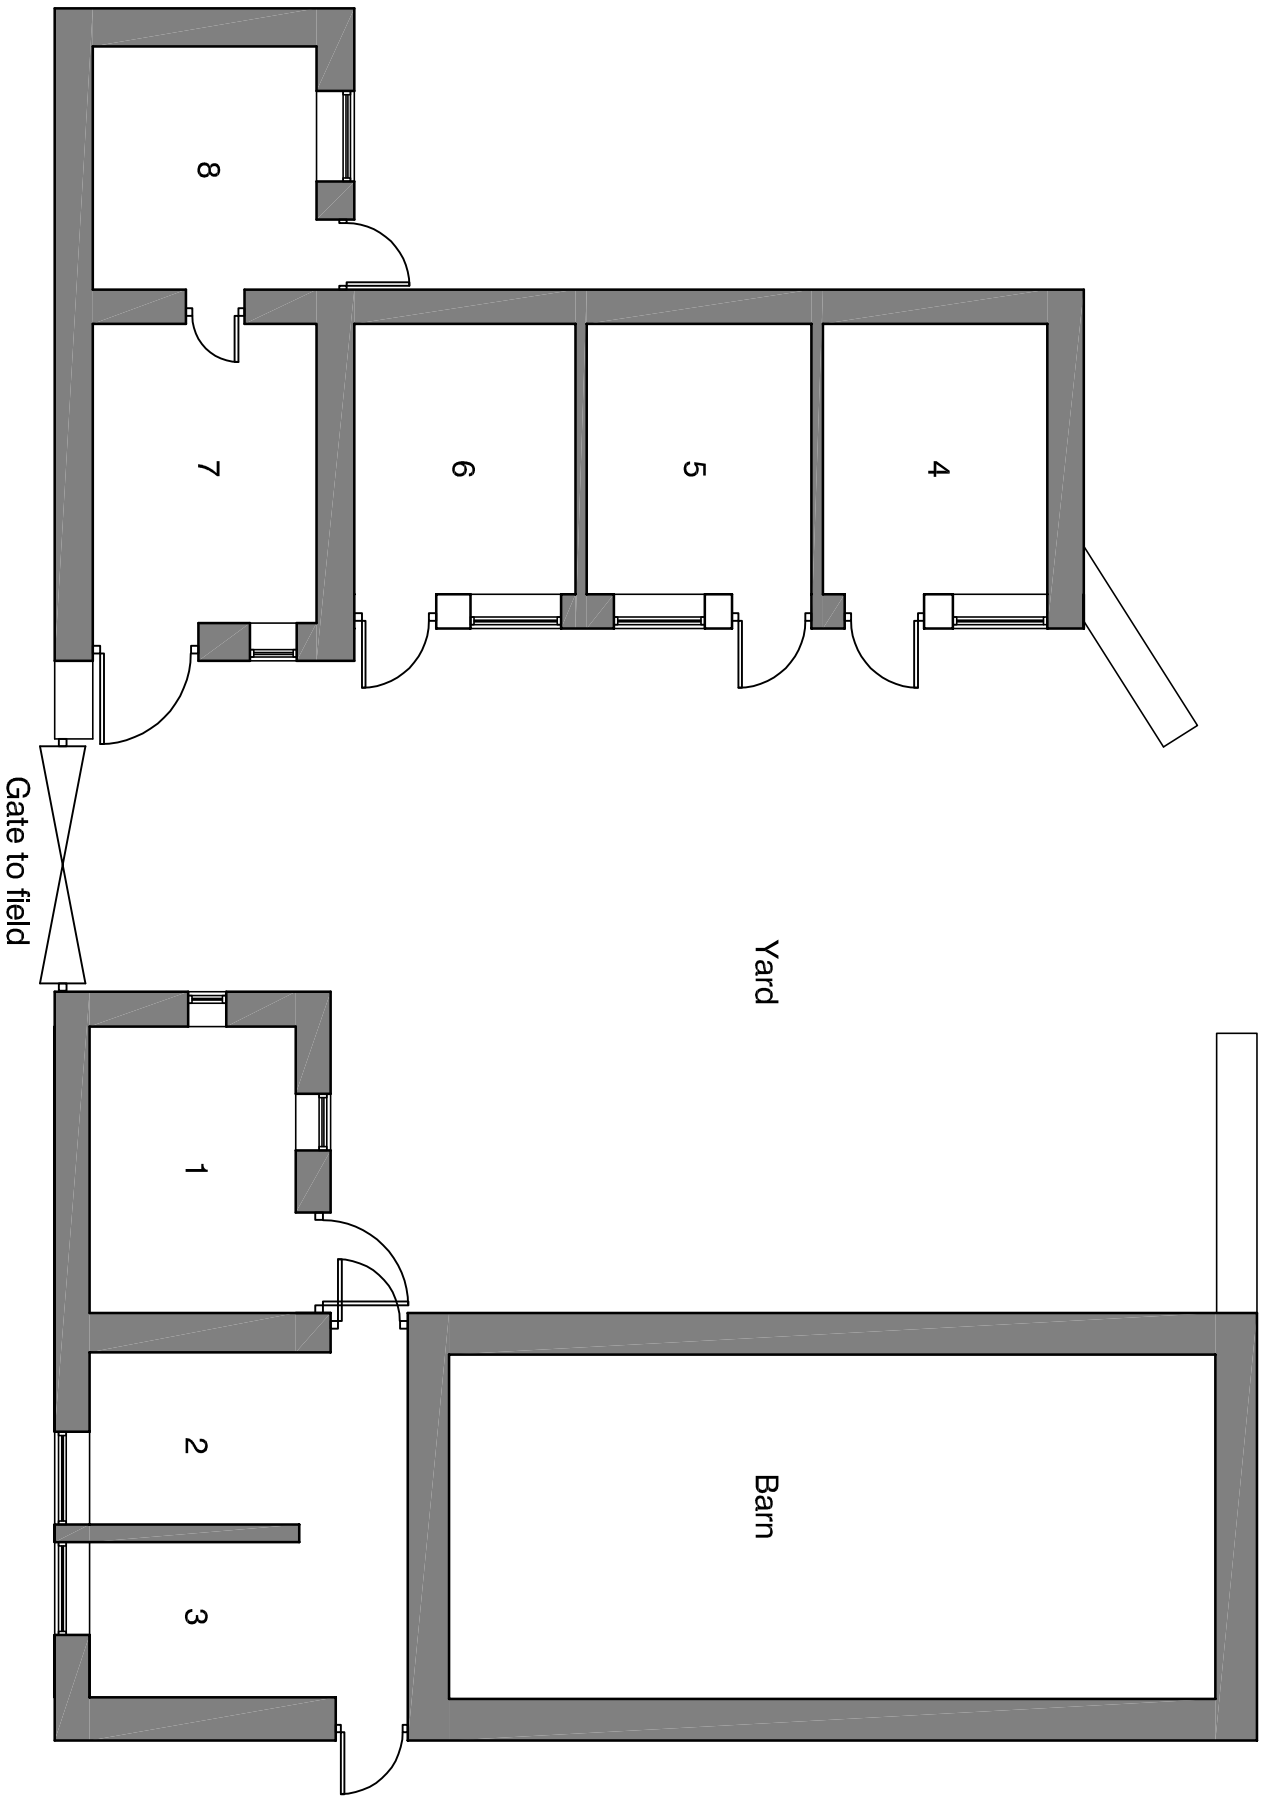

SCALE 1:100



CLIENTS/CONTRACTORS ARE ADVISED TO CLARIFY DIMENSIONS  
PRIOR TO SETTING OUT AND NOT TO SCALE  
OFF THE DRAWING



HIGH PEAK ARCHITECTS LTD

2nd Floor, Wharf House, Wharf Road, Whaley Bridge, High Peak, Derby's SK23 7AD  
Tel: 01663 719717 Web: [www.highpeakarch.com](http://www.highpeakarch.com) Email: [hpa@highpeakarch.com](mailto:hpa@highpeakarch.com)



Manege / Equestrian Use

Lower Cliff Farm

Existing Stables Plan

1869.PL03

Scale: 1:100 @ A3 Date: August 2023

Rev: