




1 North Fire Station
1 : 100



2 East Fire Station
1 : 100

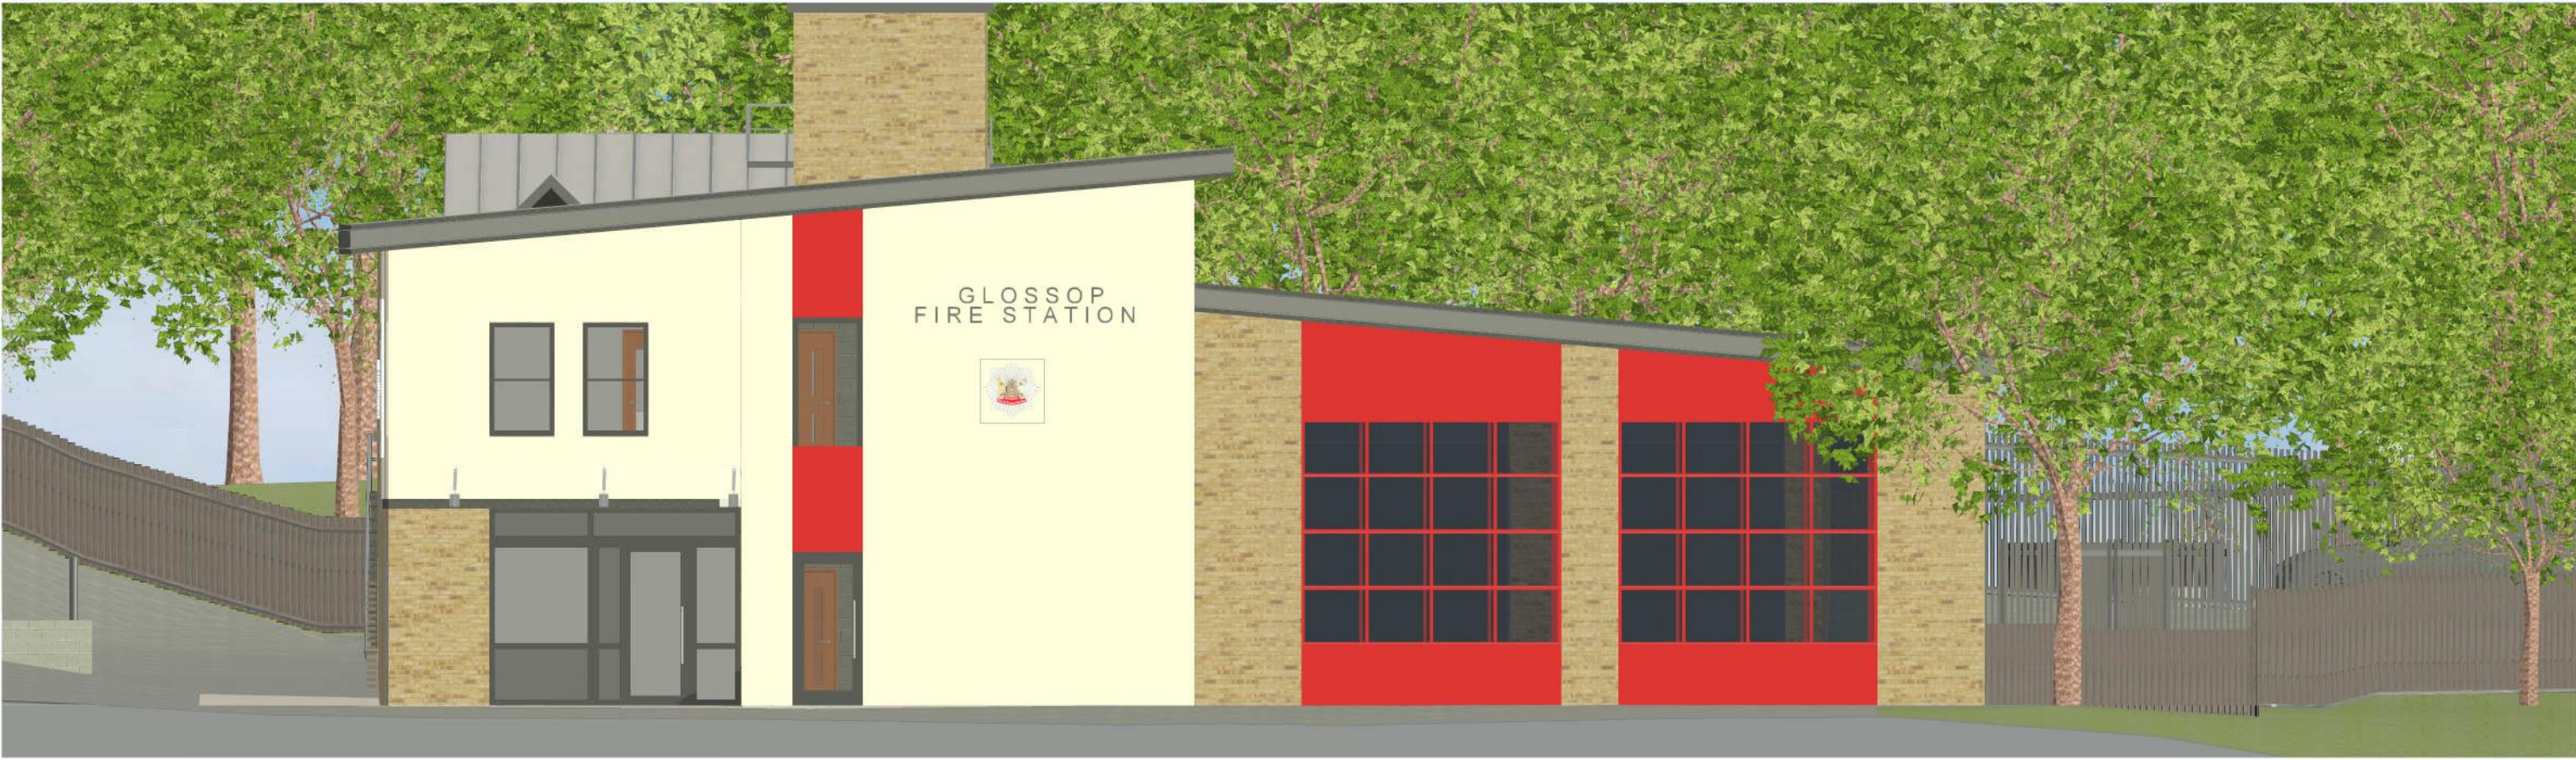

3 South Fire Station
1 : 100



4 West Fire Station
1 : 100

0m 1 2 5 10

Scale bar 1-100
1 : 100

P02	Scale bar added	30.06.23	DL	DL
P01	Issued for Planning	18.05.23	SS	DL
Rev	Details	Date	Dwn	CHK

Client:

Derbyshire Fire & Rescue Service

Project:

Glossop Fire Station

Drawing:

Proposed Fire Station Elevations

JTP
ARCHITECTS

JAMES TOTTY PARTNERSHIP LLP
CHARTERED ARCHITECTS
38 WILKINSON STREET
SHEFFIELD S10 2GB
Telephone: (0114) 270 0208
Email: mail@jtp-architects.co.uk
Web: www.jtp-architects.co.uk

Scale:	Project No:	Drawn:	Checked:	Date:
1 : 100	10-1034	SS	DL	May 2023
Status:	FOR PLANNING			

Drawing No:	101034 - JTP - 01 - XX - DR - A - 5008 - P02			
Project:	Designer:	Drawn:	Checked:	Approved: