THIS DRAWING AND INFORMATION CONTAINED HEREIN IS PROTECTED BY COPYRIGHT LAW AND MUST NOT BE COPIED OR REPRODUCED WITHOUT THE PRIOR WRITTEN CONSENT OF JAMES TOTTY PARTNERSHIP

ORDNANCE SURVEY INFORMATION IS REPRODUCED BY PERMISSION IN ACCORDANCE WITH LICENCE AGREEMENT - LICENCE No: AR 100006159

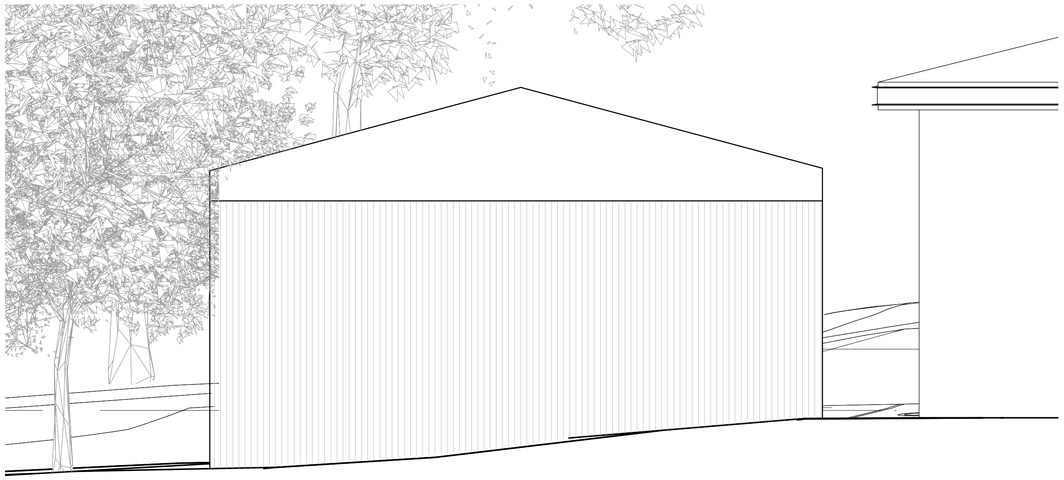

BACK ELEVATION OF TEMPORARY GARAGE

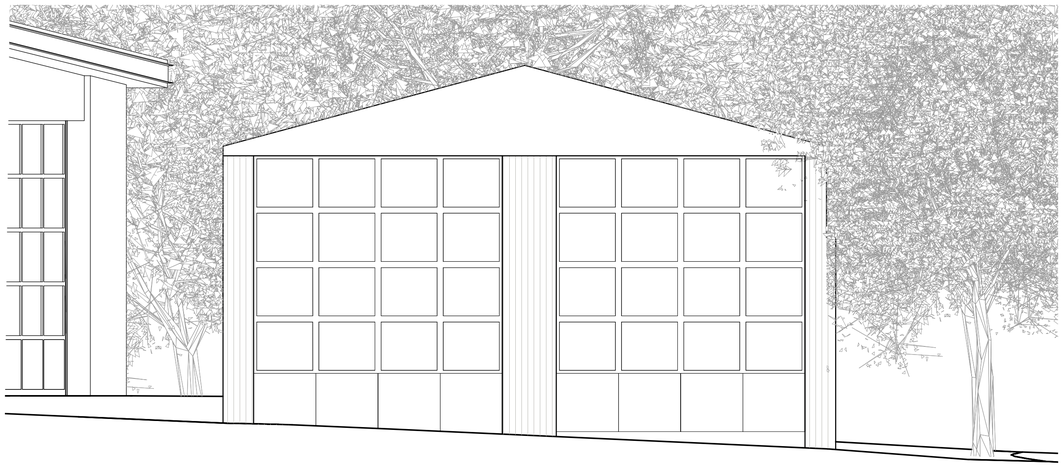

FRONT ELEVATION OF TEMPORARY GARAGE

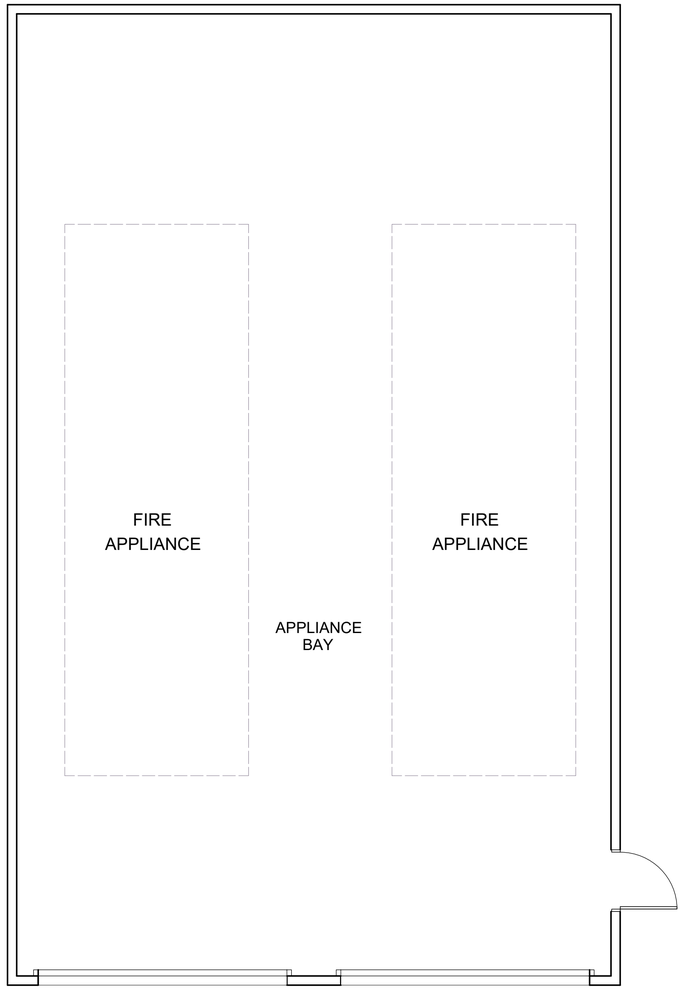

PLAN OF TEMPORARY GARAGE

0m 0.5 1 2.5 5

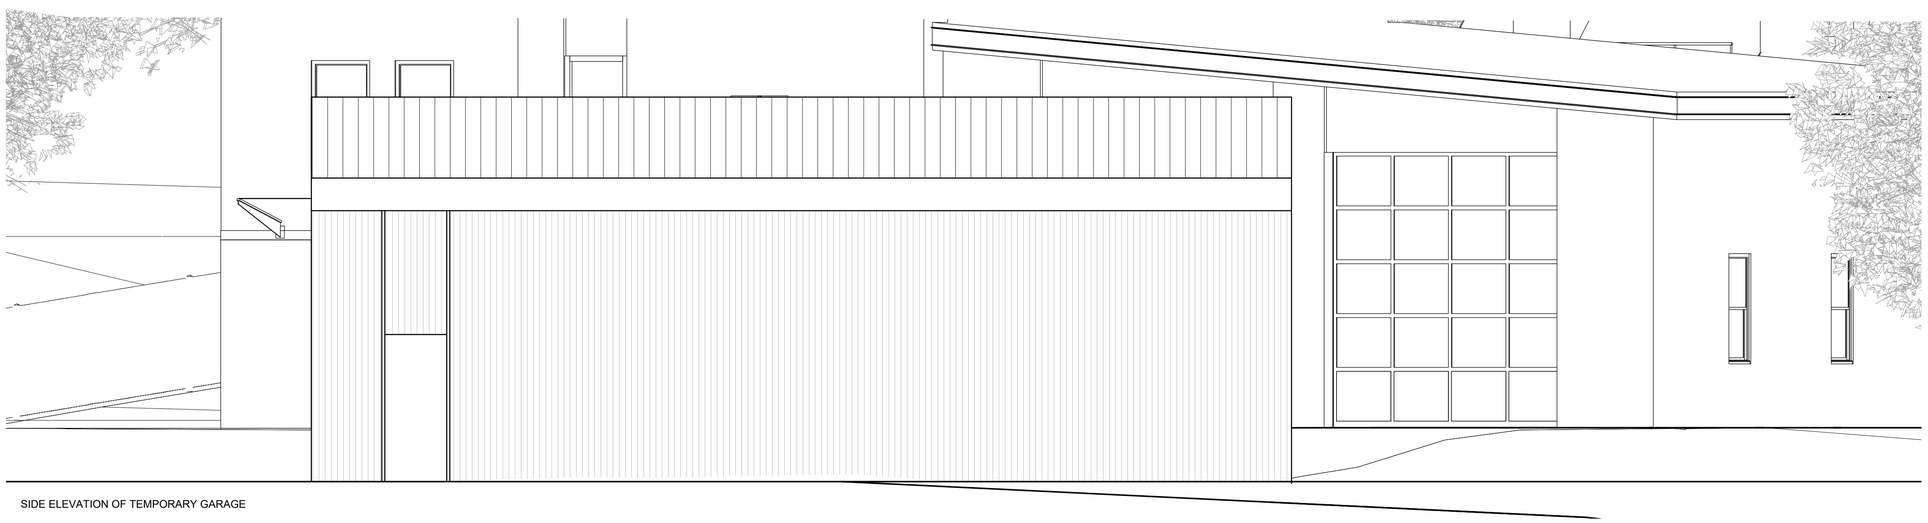

SIDE ELEVATION OF TEMPORARY GARAGE

Rev:	Details:	Date:	Drn:	Chk:
P01	Issued Drawing	20.06.23	DL	

Client:

Derbyshire Fire & Rescue Service

Project:

Glossop Fire Station

Drawing:

Proposed Temporary Garage
Plan & Elevations

JTP
ARCHITECTS

JAMES TOTTY PARTNERSHIP LLP
CHARTERED ARCHITECTS

38 WILKINSON STREET
SHEFFIELD S10 2GB

Telephone : (0114) 2700208
Email : mail@jtp-architects.co.uk
Web : www.jtp-architects.co.uk

Scale @A1:	Project No:	Drawn:	Checked:	Date:
1 : 50	10-1034	DL		June '23

Status:	Purpose:
	FOR PLANNING

Drawing No:

101034 - JTP - 02 - ZZ - DR - A - **5006** - P01

Project | Originator | Zone | Level | Type | Role | Number | Revision