

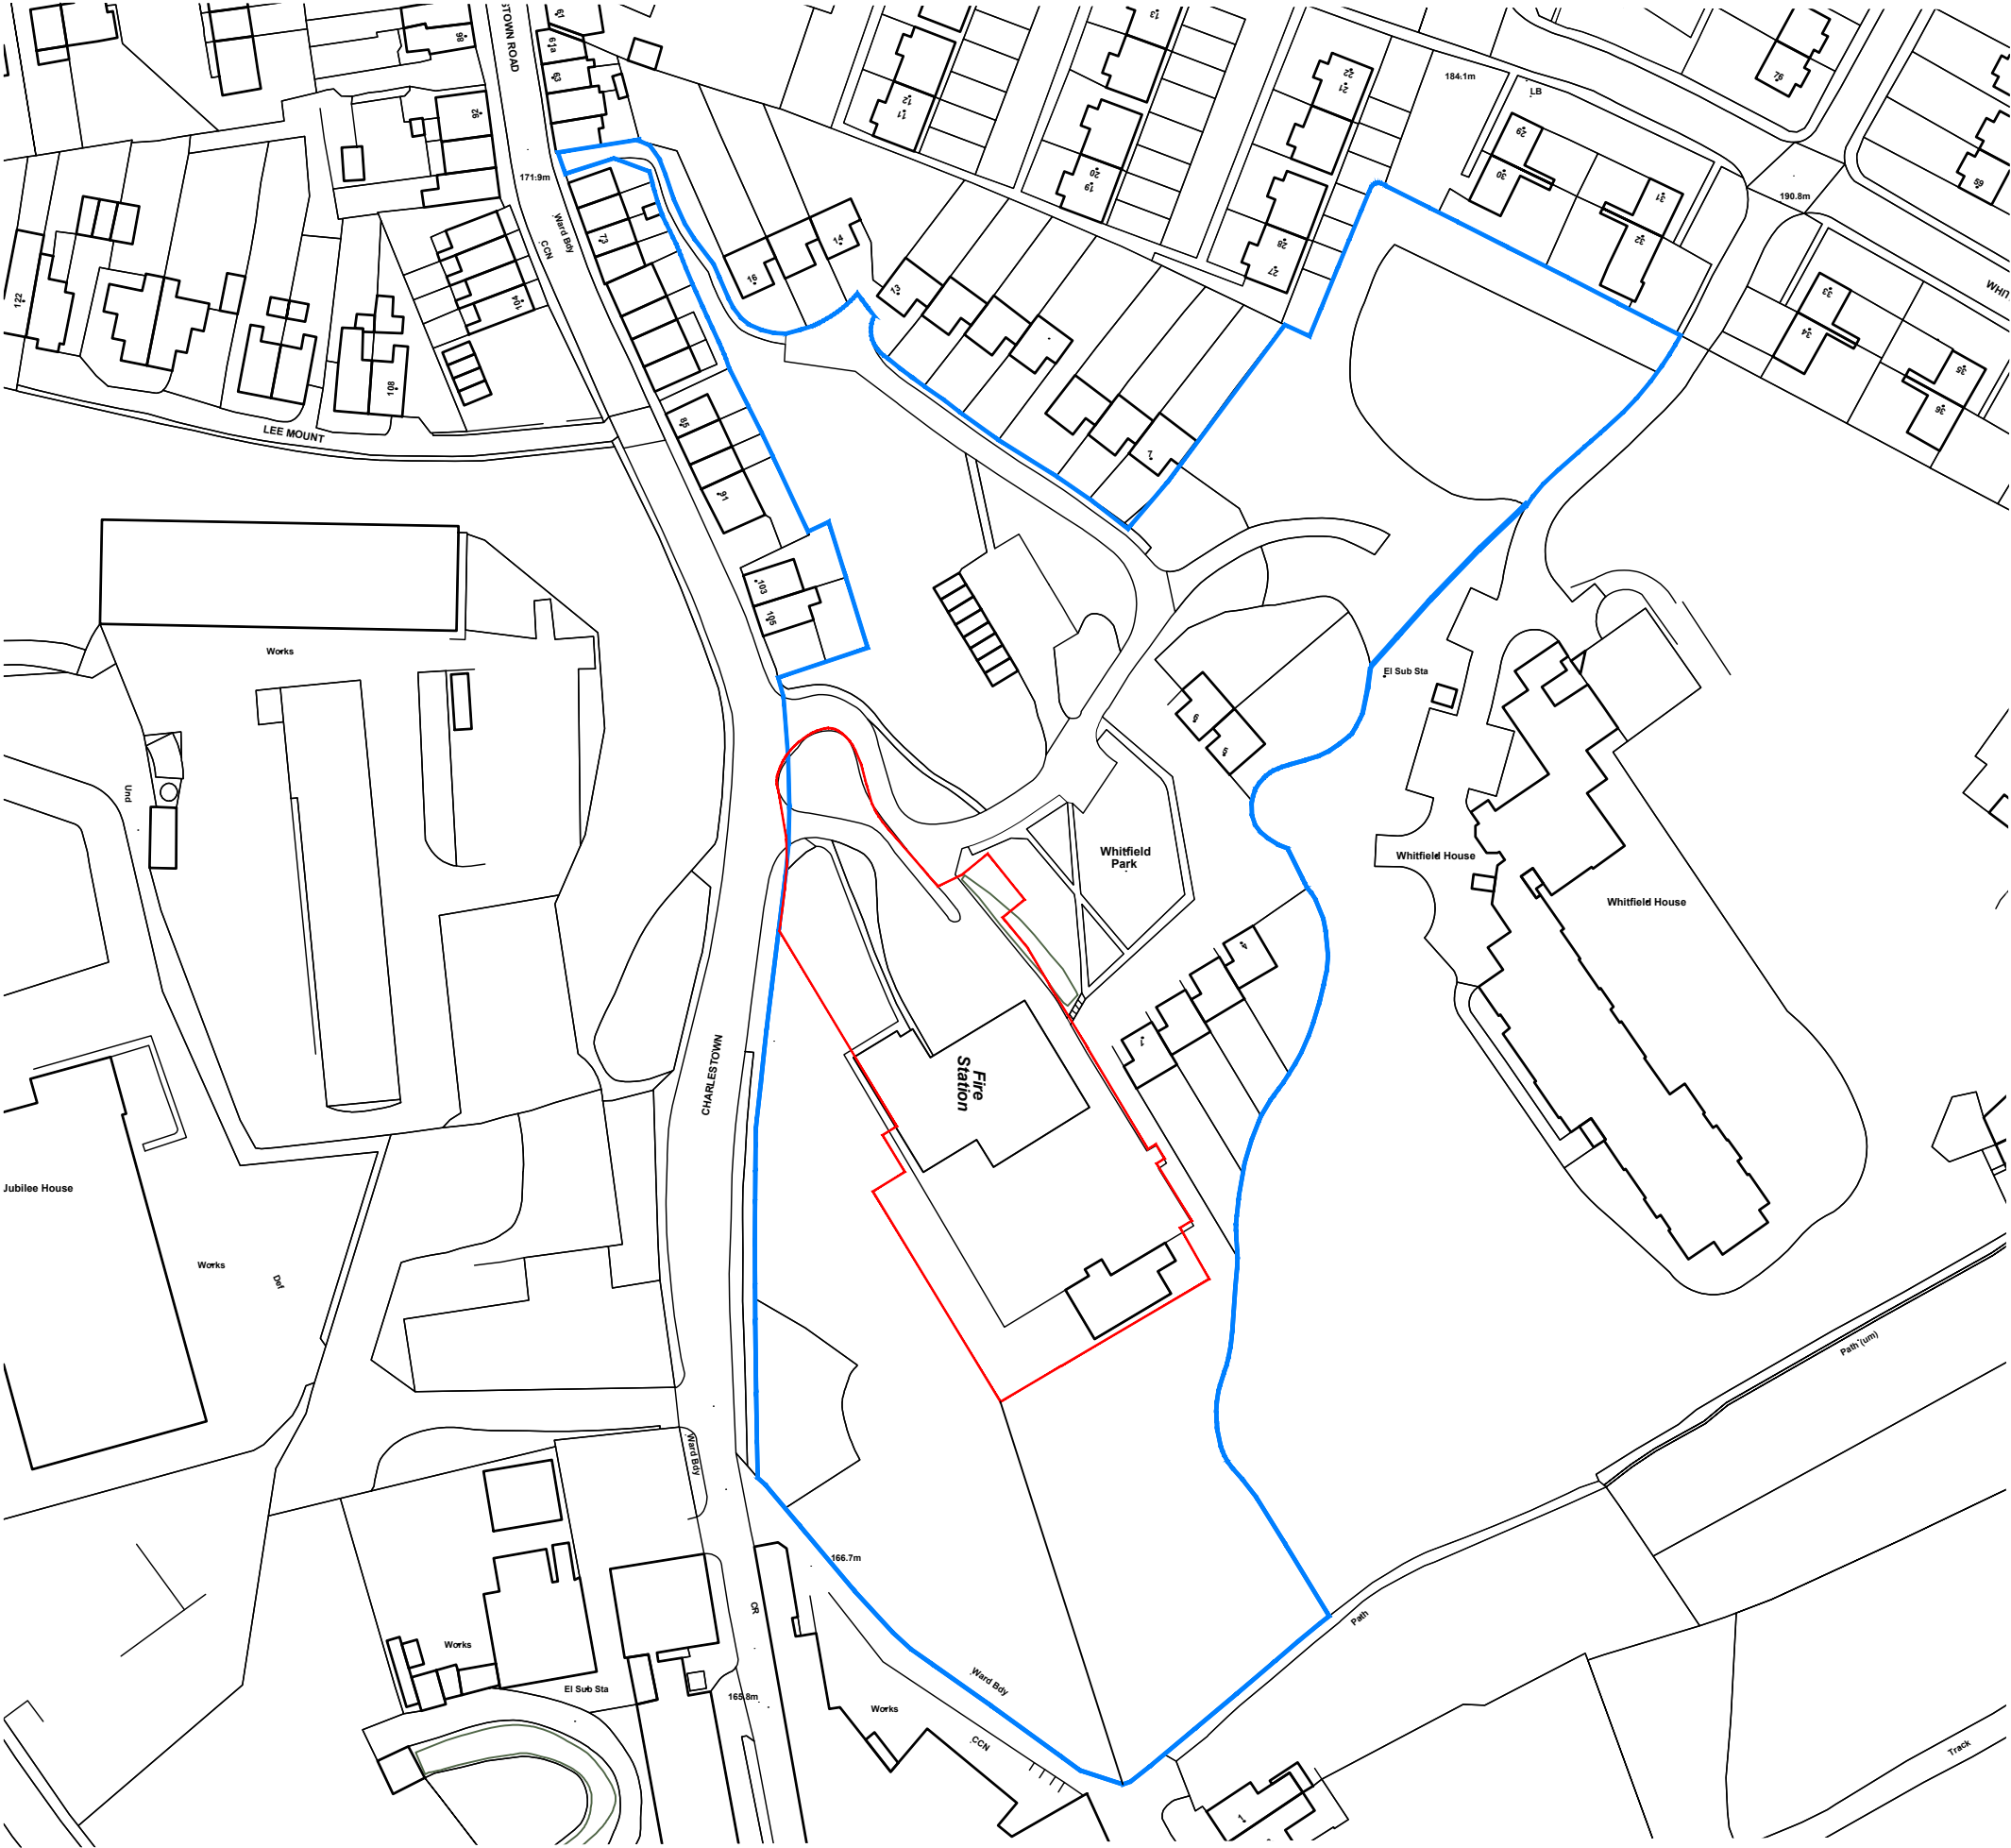


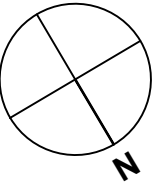

THIS DRAWING AND INFORMATION CONTAINED HEREIN IS PROTECTED BY COPYRIGHT LAW AND MUST NOT BE COPIED OR REPRODUCED WITHOUT THE PRIOR WRITTEN CONSENT OF JAMES TOTTY PARTNERSHIP

ORDNANCE SURVEY INFORMATION IS REPRODUCED BY PERMISSION IN ACCORDANCE WITH LICENCE AGREEMENT - LICENCE No. AR 100006159

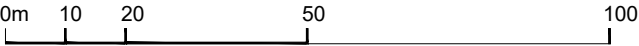

|      |                     |          |      |      |
|------|---------------------|----------|------|------|
| P01  | Issued for Planning | 17.05.23 | SS   | DL   |
| Rev: | Details:            | Date:    | Drn: | Chk: |

Client:

Derbyshire Fire & Rescue Service

Project:

Glossop Fire Station

Drawing:

Location Plan

JTP  
ARCHITECTS

JAMES TOTTY PARTNERSHIP LLP  
CHARTERED ARCHITECTS  
38 WILKINSON STREET  
SHEFFIELD S10 2GB

Telephone : (0114) 2700208  
Email : mail@jtp-architects.co.uk  
Web : www.jtp-architects.co.uk

|                      |                          |              |                |                   |
|----------------------|--------------------------|--------------|----------------|-------------------|
| Scale @A3:<br>1:1250 | Project No:<br>10-1034   | Drawn:<br>SS | Checked:<br>DL | Date:<br>May 2023 |
| Status:              | Purpose:<br>FOR PLANNING |              |                |                   |

Drawing No:

101034 - JTP - ZZ-XX- DR - A - 0501 - P01

| Project | Originator | Zone | Level | Type | Role | Number | Revision |
|---------|------------|------|-------|------|------|--------|----------|
|---------|------------|------|-------|------|------|--------|----------|