


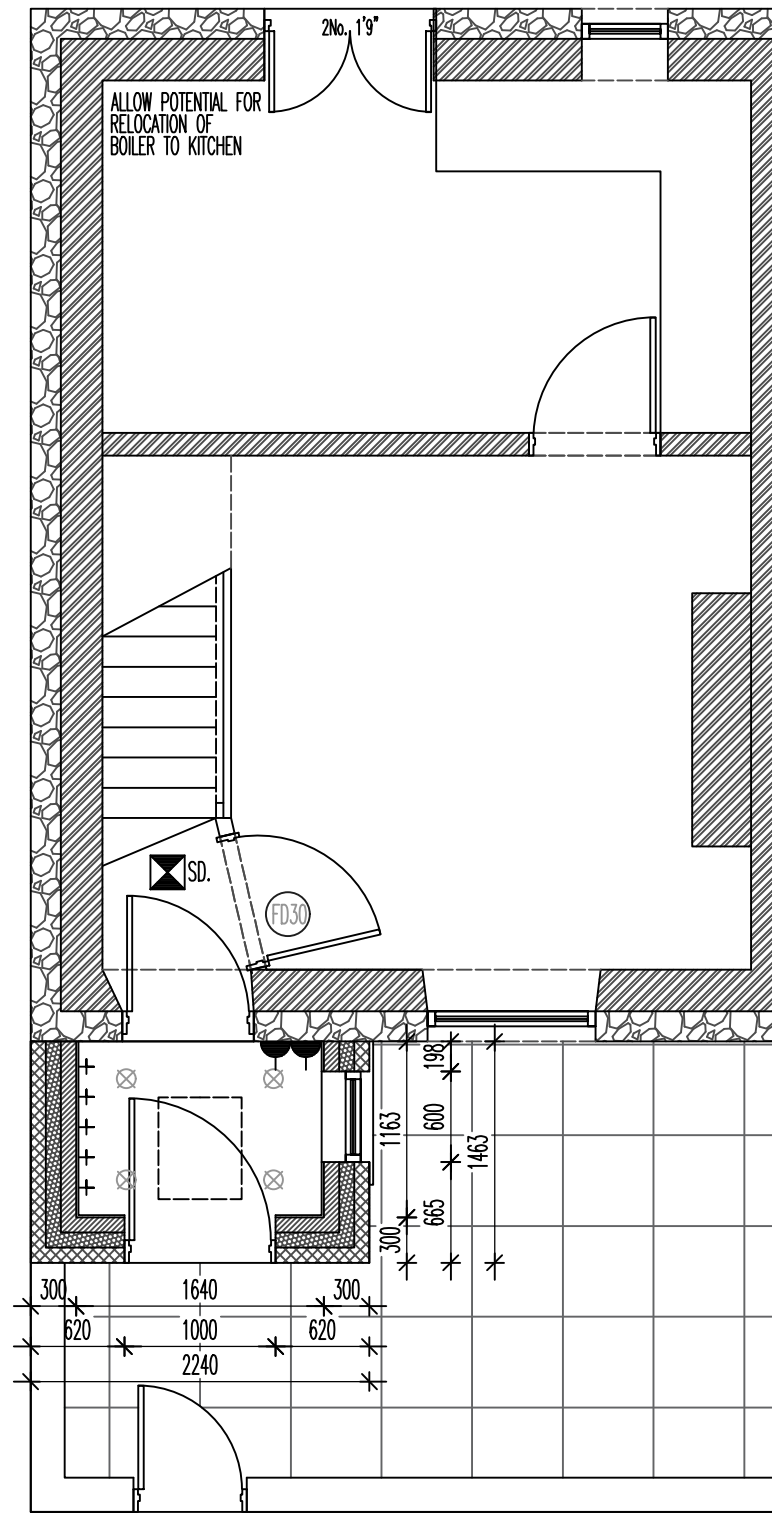

ALLOW FOR NEW STUDWORK, 100x50 SW WITH SOUND  
QUILT,PLYBOARDED WHERE FIXINGS REQUIRED AND  
FINISHED WITH 30MIN FIRE RATED PBD AND SKIM

2105 100 2085

1509

825 230 230 805

825 825

allow for suntube to bathroom for light

LED.DL  
free standing  
bath with  
shower head  
over

CMF

towel.rack

SD.

2m height here

SLIDING WARDROBE

SLIDING WARDROBE

FD30

FD30


FD30

FD30

1463

845 550 845

2240

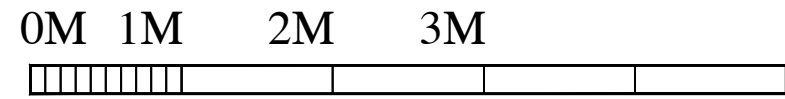

© 2001/02/03

© THIS DRAWING AND THE BUILDING WORKS DEPICTED ARE THE COPYRIGHT OF AJS ARCHITECTURE AND MAY NOT BE REPRODUCED OR AMENDED EXCEPT BY WRITTEN PERMISSION. NO LIABILITY WILL BE ACCEPTED FOR AMENDMENTS MADE BY OTHER PERSONS.

A. J. S. ARCHITECTURE

32 carr road.  
buxton.  
derbyshire.  
sk17 6wf.

h: 01298 26062  
m: 07794 400237



PROPOSED 01

2 ST JAMES ST