


PROPOSED ELEVATIONS 1:50

FRONT AND REAR

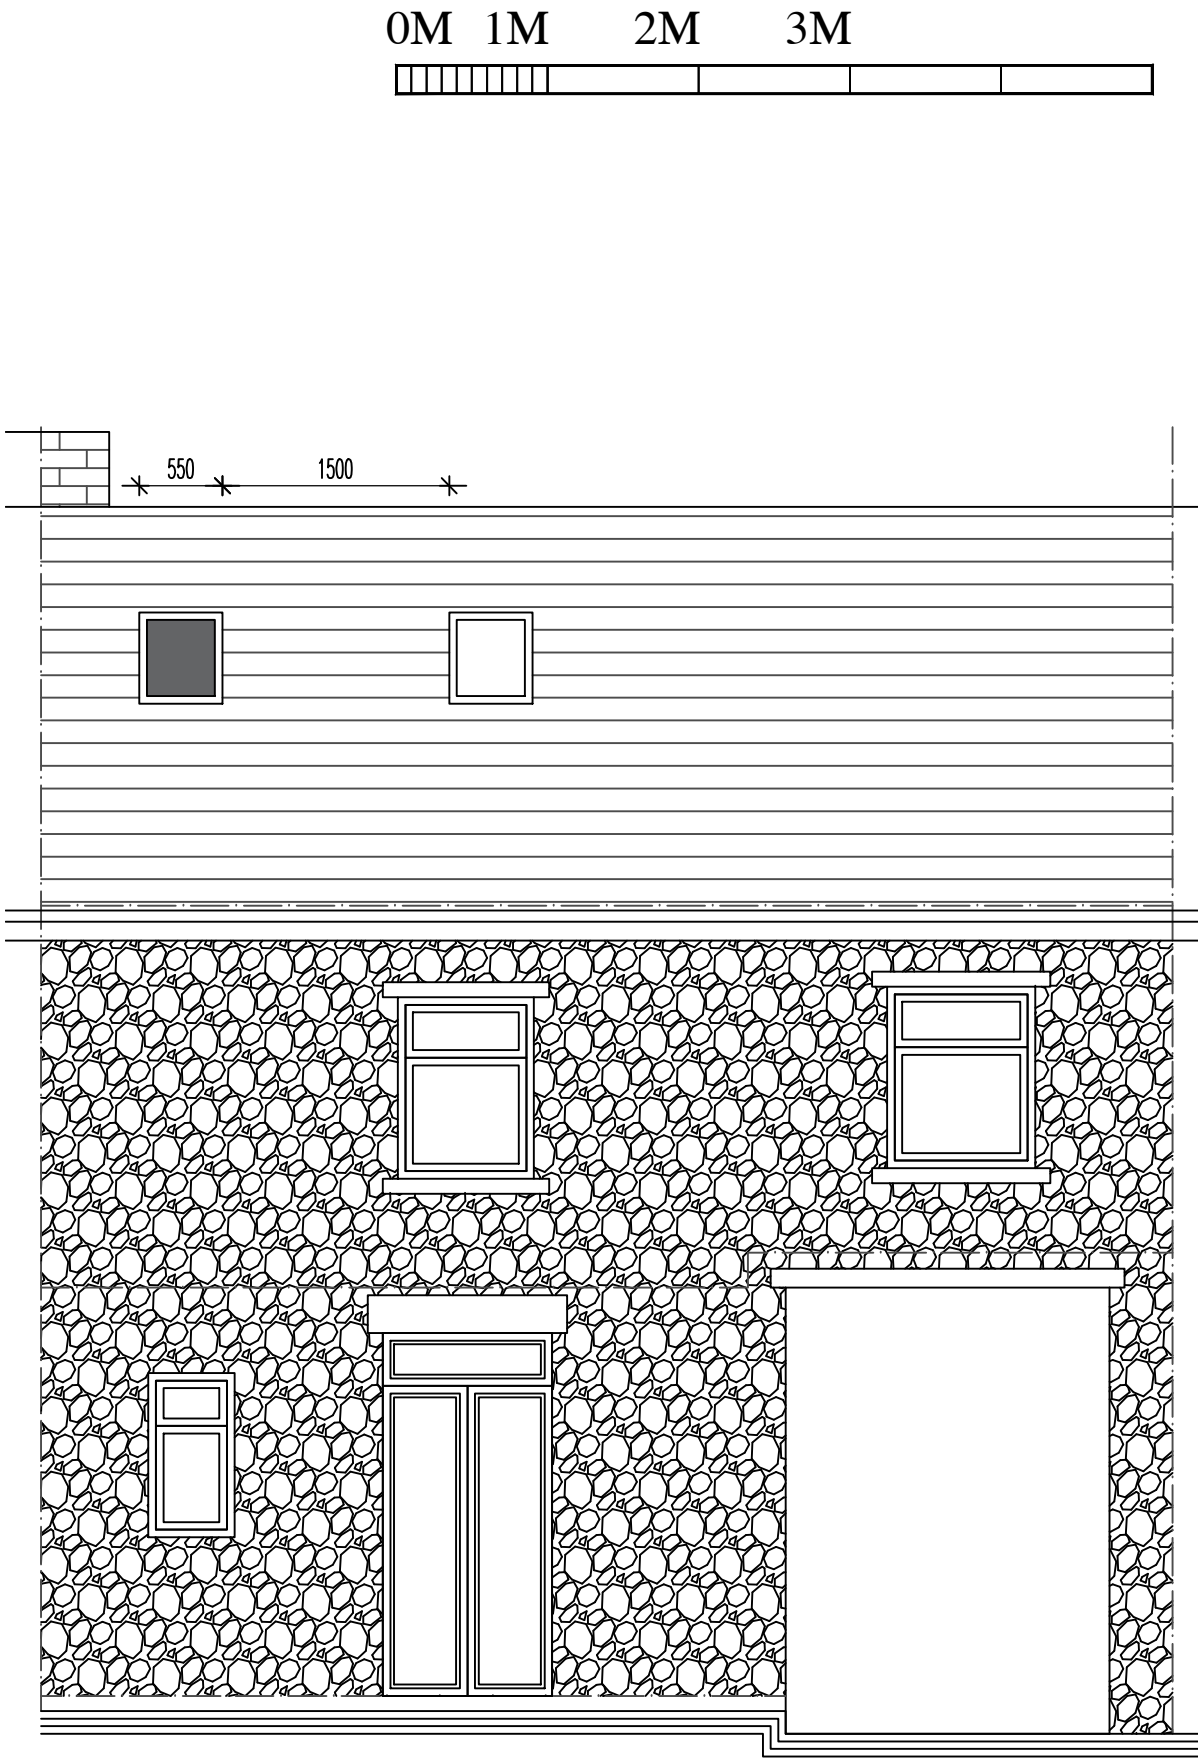

DWG: PROPOSED ELEVATIONS
2 ST JAMES STREET
BUXTON

REVISIONS:

1:50	CHECKED:
DATE: APRIL'23	DRAWN:

©THIS DRAWING AND THE BUILDING WORKS DEPICTED ARE THE COPYRIGHT OF AJS ARCHITECTURE AND MAY NOT BE REPRODUCED OR AMENDED EXCEPT BY WRITTEN PERMISSION. NO LIABILITY WILL BE ACCEPTED FOR AMENDMENTS MADE BY OTHER PERSONS.

A.J.S ARCHITECTURE

32 carr road.
buxton.
derbyshire.
sk17 6wf.

h: 01298 26062
m: 07794 400237

PROPOSED 04

2 ST JAMES ST