


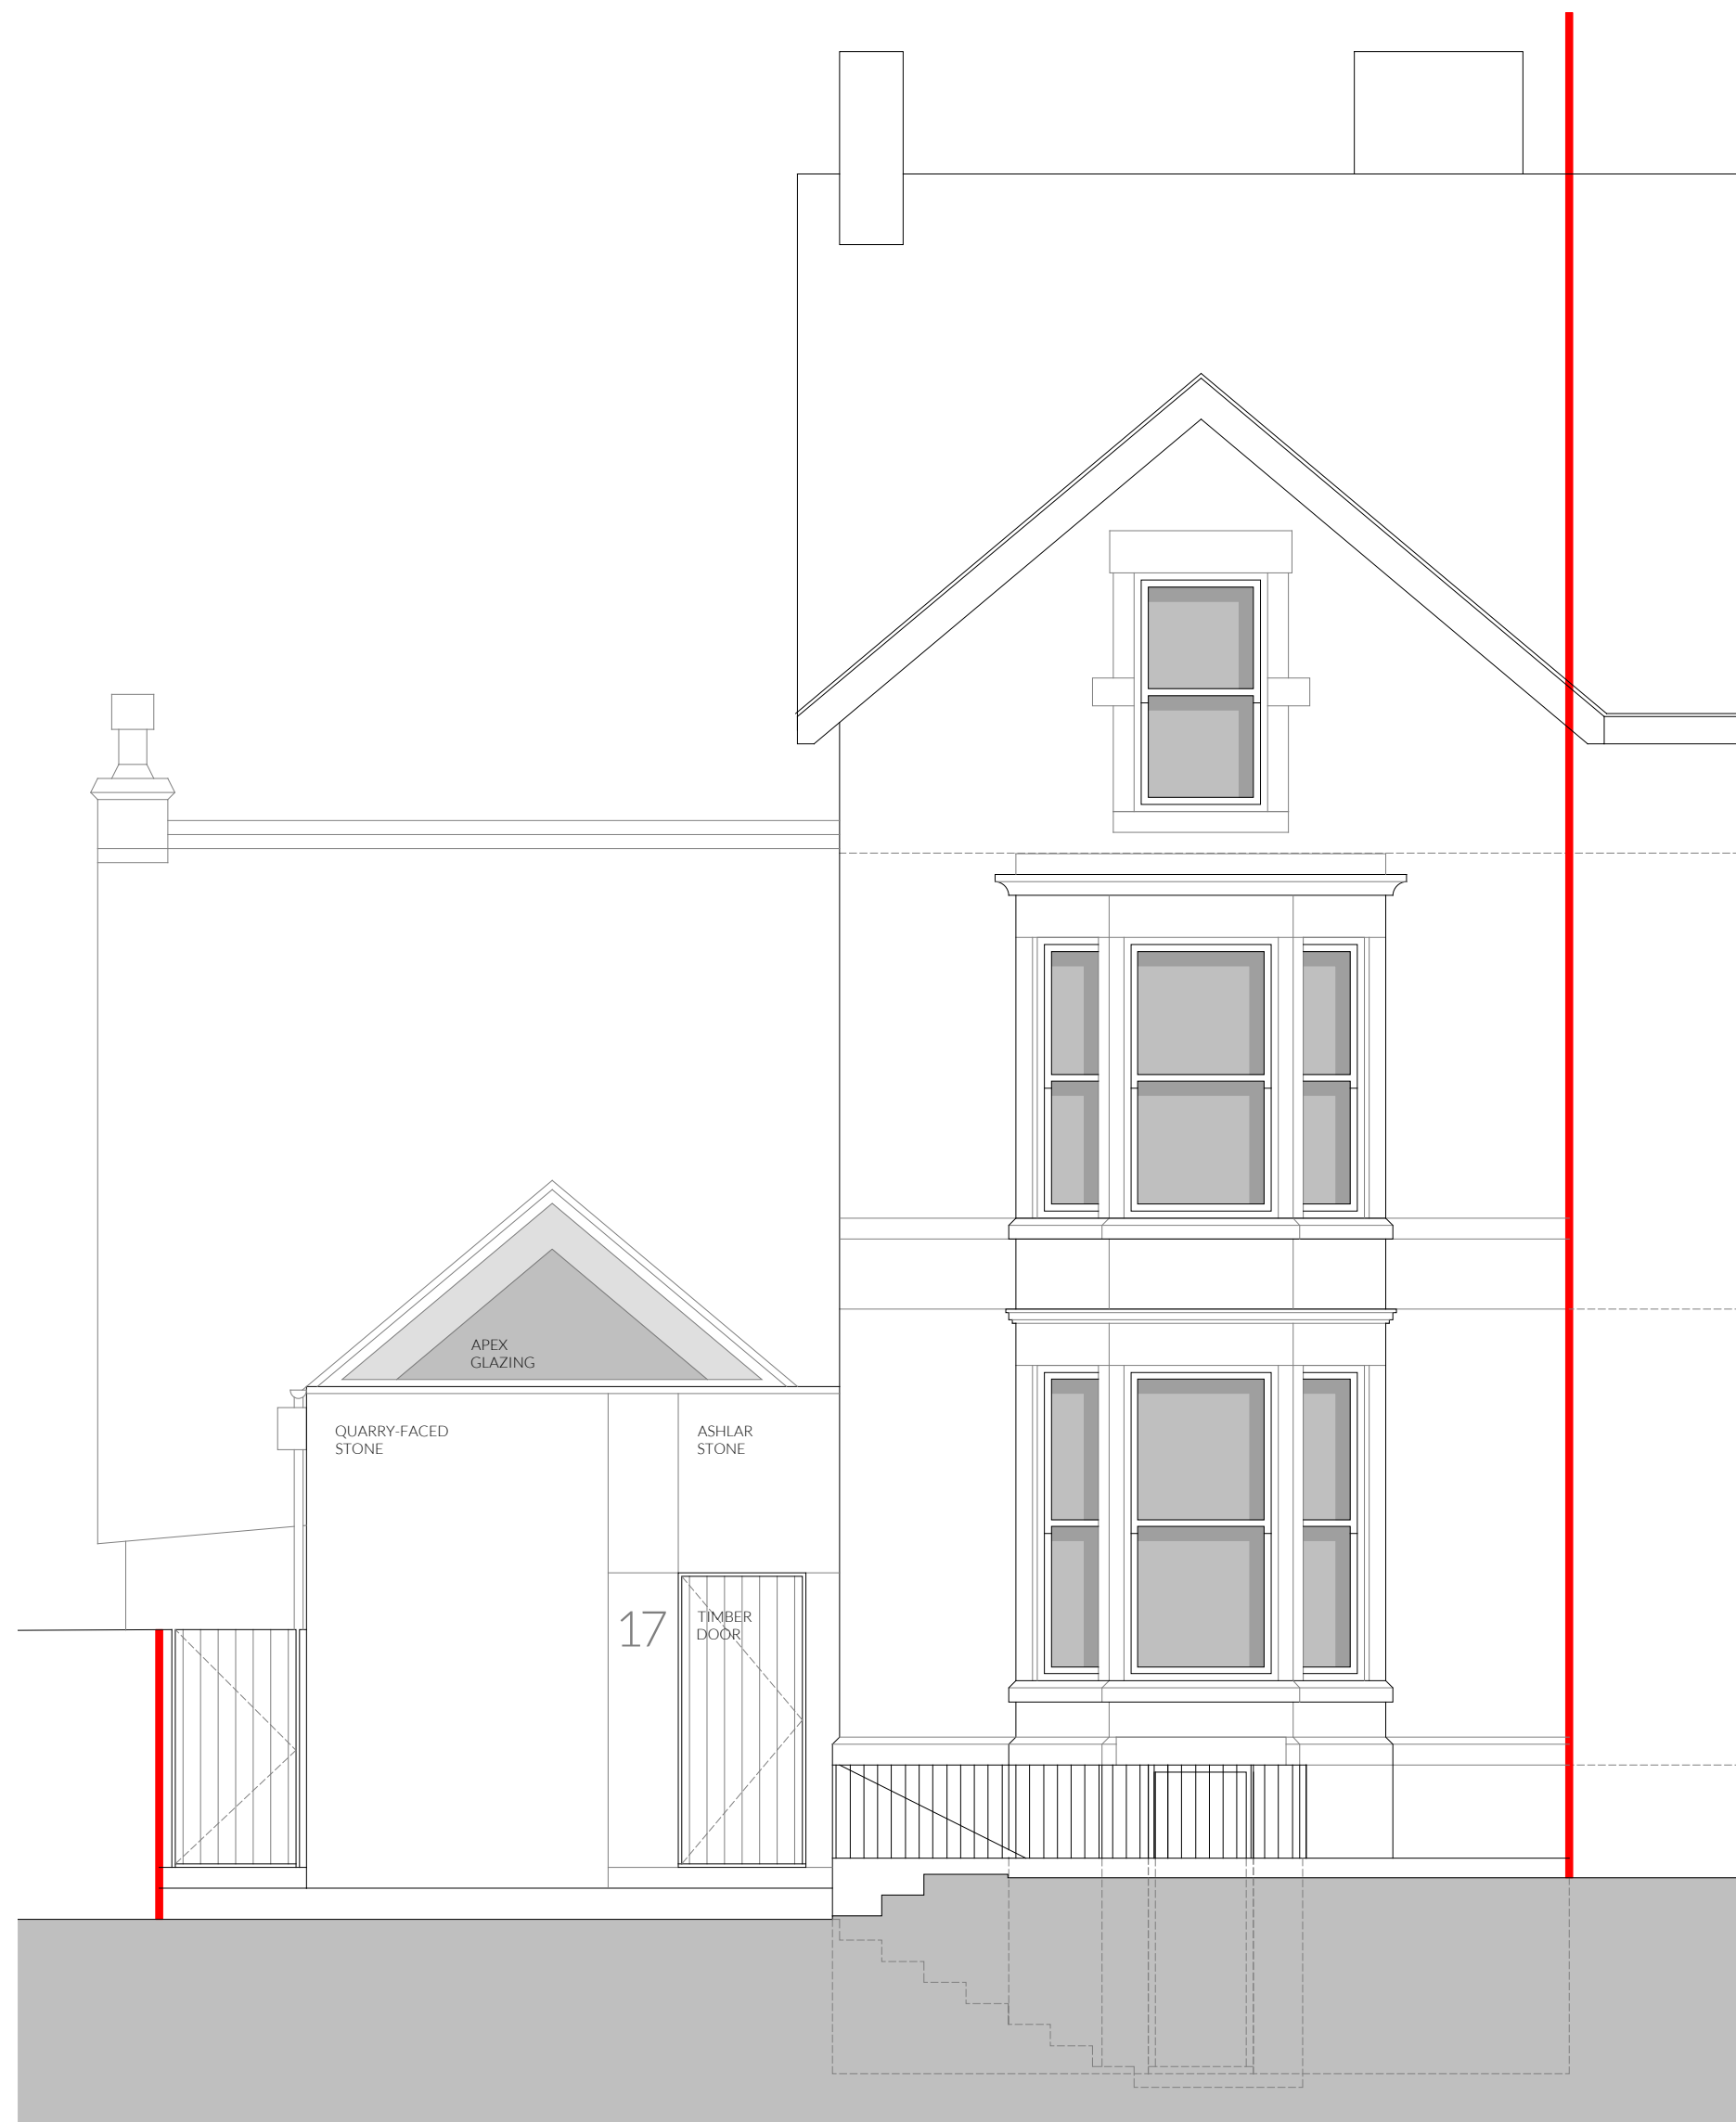

FRONT



REAR



SIDE



SECTION

1:50 0 1 3

GENERAL NOTES

© This drawing remains under copyright protection of Dan Lancaster of Architecture + Landscape. It is issued in confidence and must not be copied or disclosed in whole or part without written permission of the copyright holder.

This drawing is for planning purposes only. Whilst it is to scale, it is advised not to use for construction purposes as it is not fully annotated with dimensions.

Rev A 13/06/2023 Initial issue to client.
Rev B 21/08/2023 Dwg notes amended as per planner request.

REVISION

PROJECT

KITCHEN DINER EXTENSION + GARDEN
17 ROBERTSON ROAD
BUXTON
DERBYSHIRE
SK17 9DY

DRAWING

022 P-02 - STAGE 3 - Proposal elevations

SCALE

1:50 @ A1 paper size

