


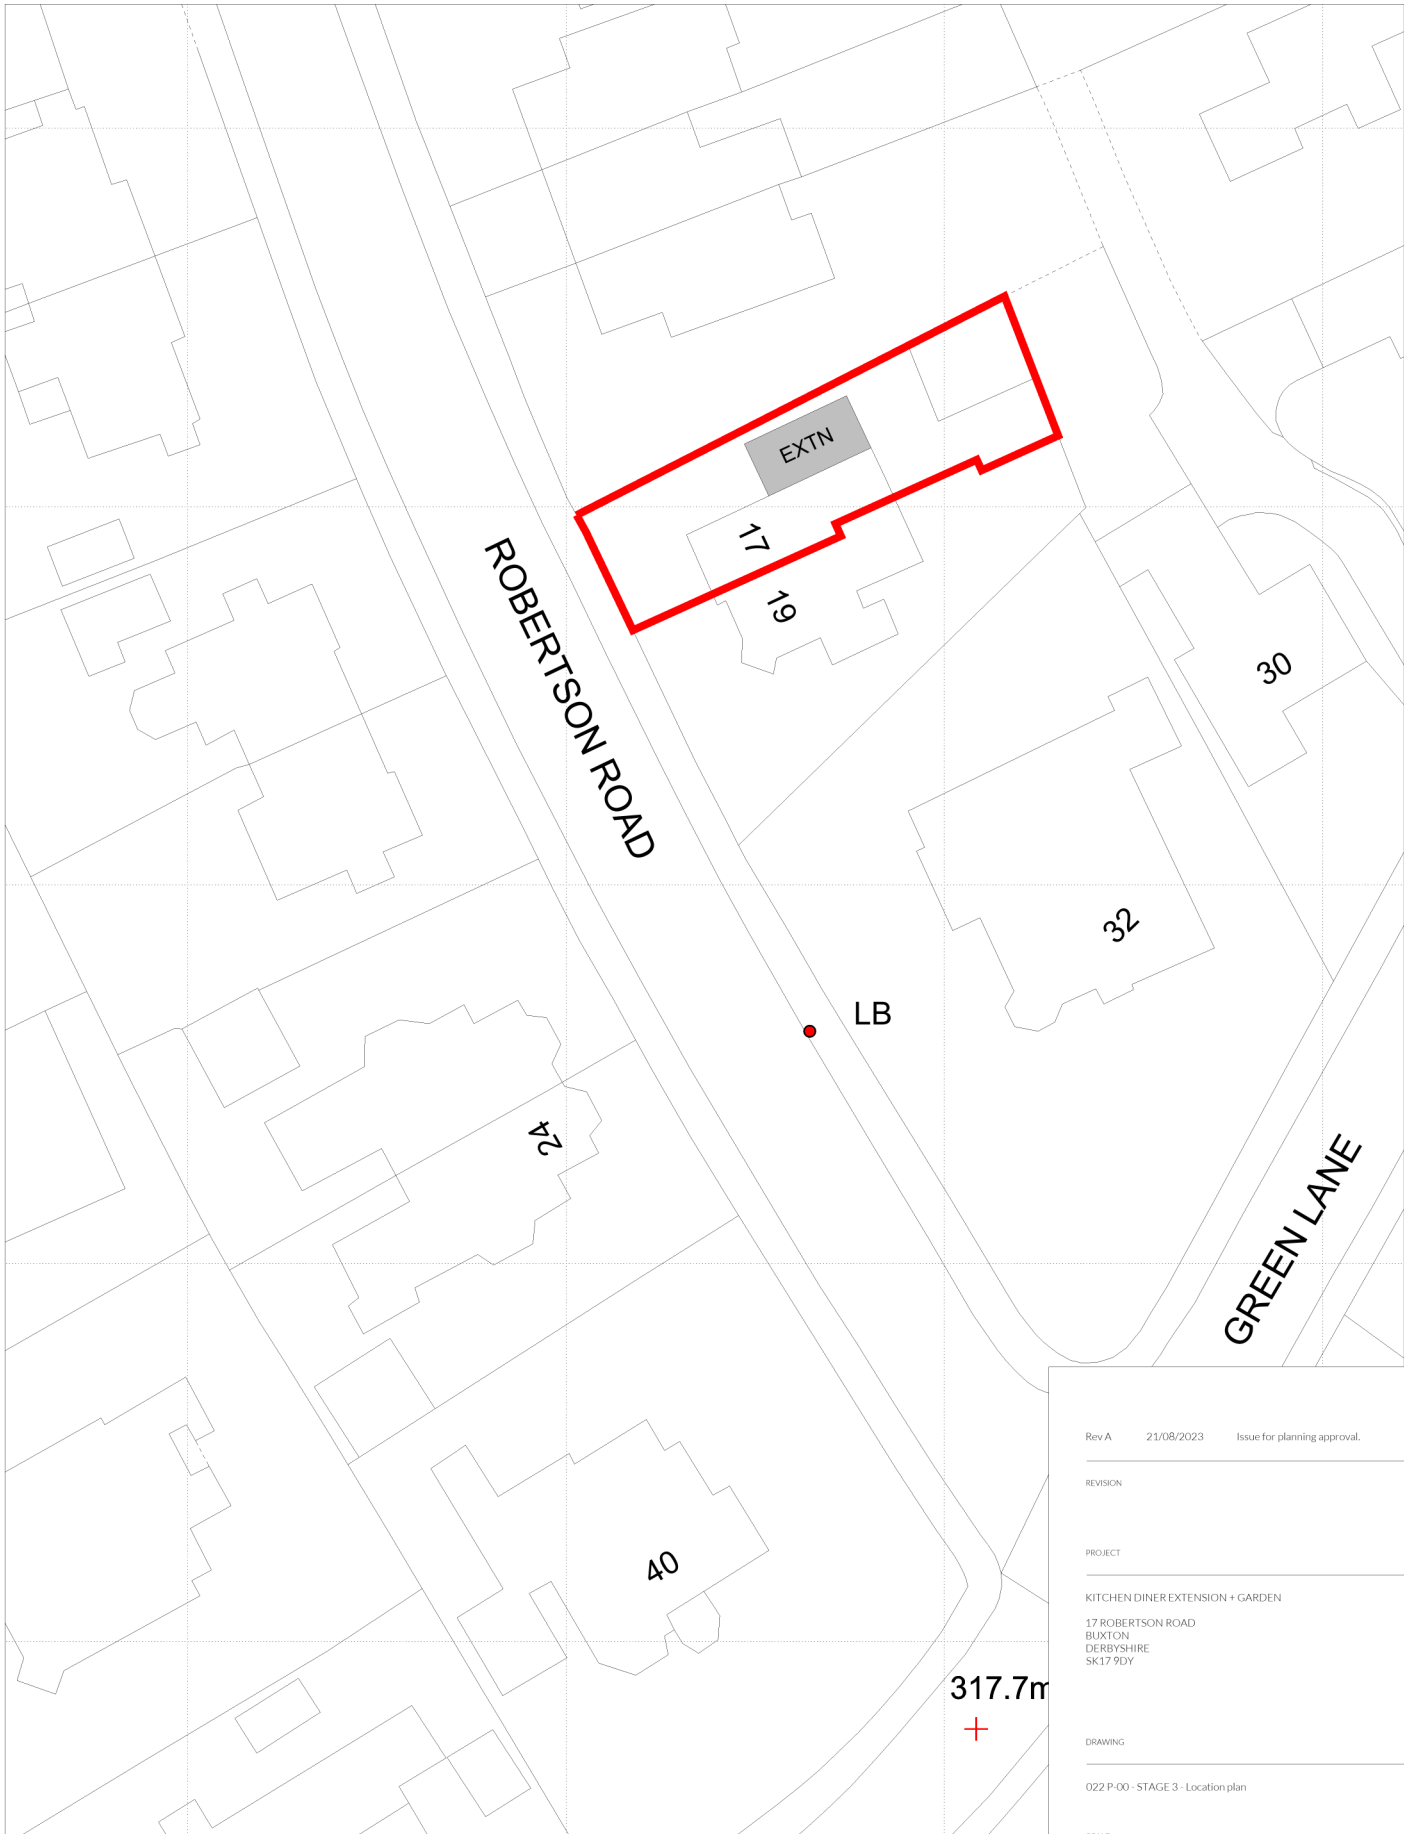

Rev A 21/08/2023 Issue for planning approval.

REVISION

PROJECT

KITCHEN DINER EXTENSION + GARDEN


17 ROBERTSON ROAD
BUXTON
DERBYSHIRE
SK17 9DY

DRAWING

022 P-00 - STAGE 3 - Location plan

SCALE

1:500 @ A4 paper size

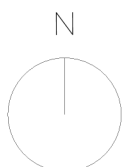

1:500

0

10

20

