


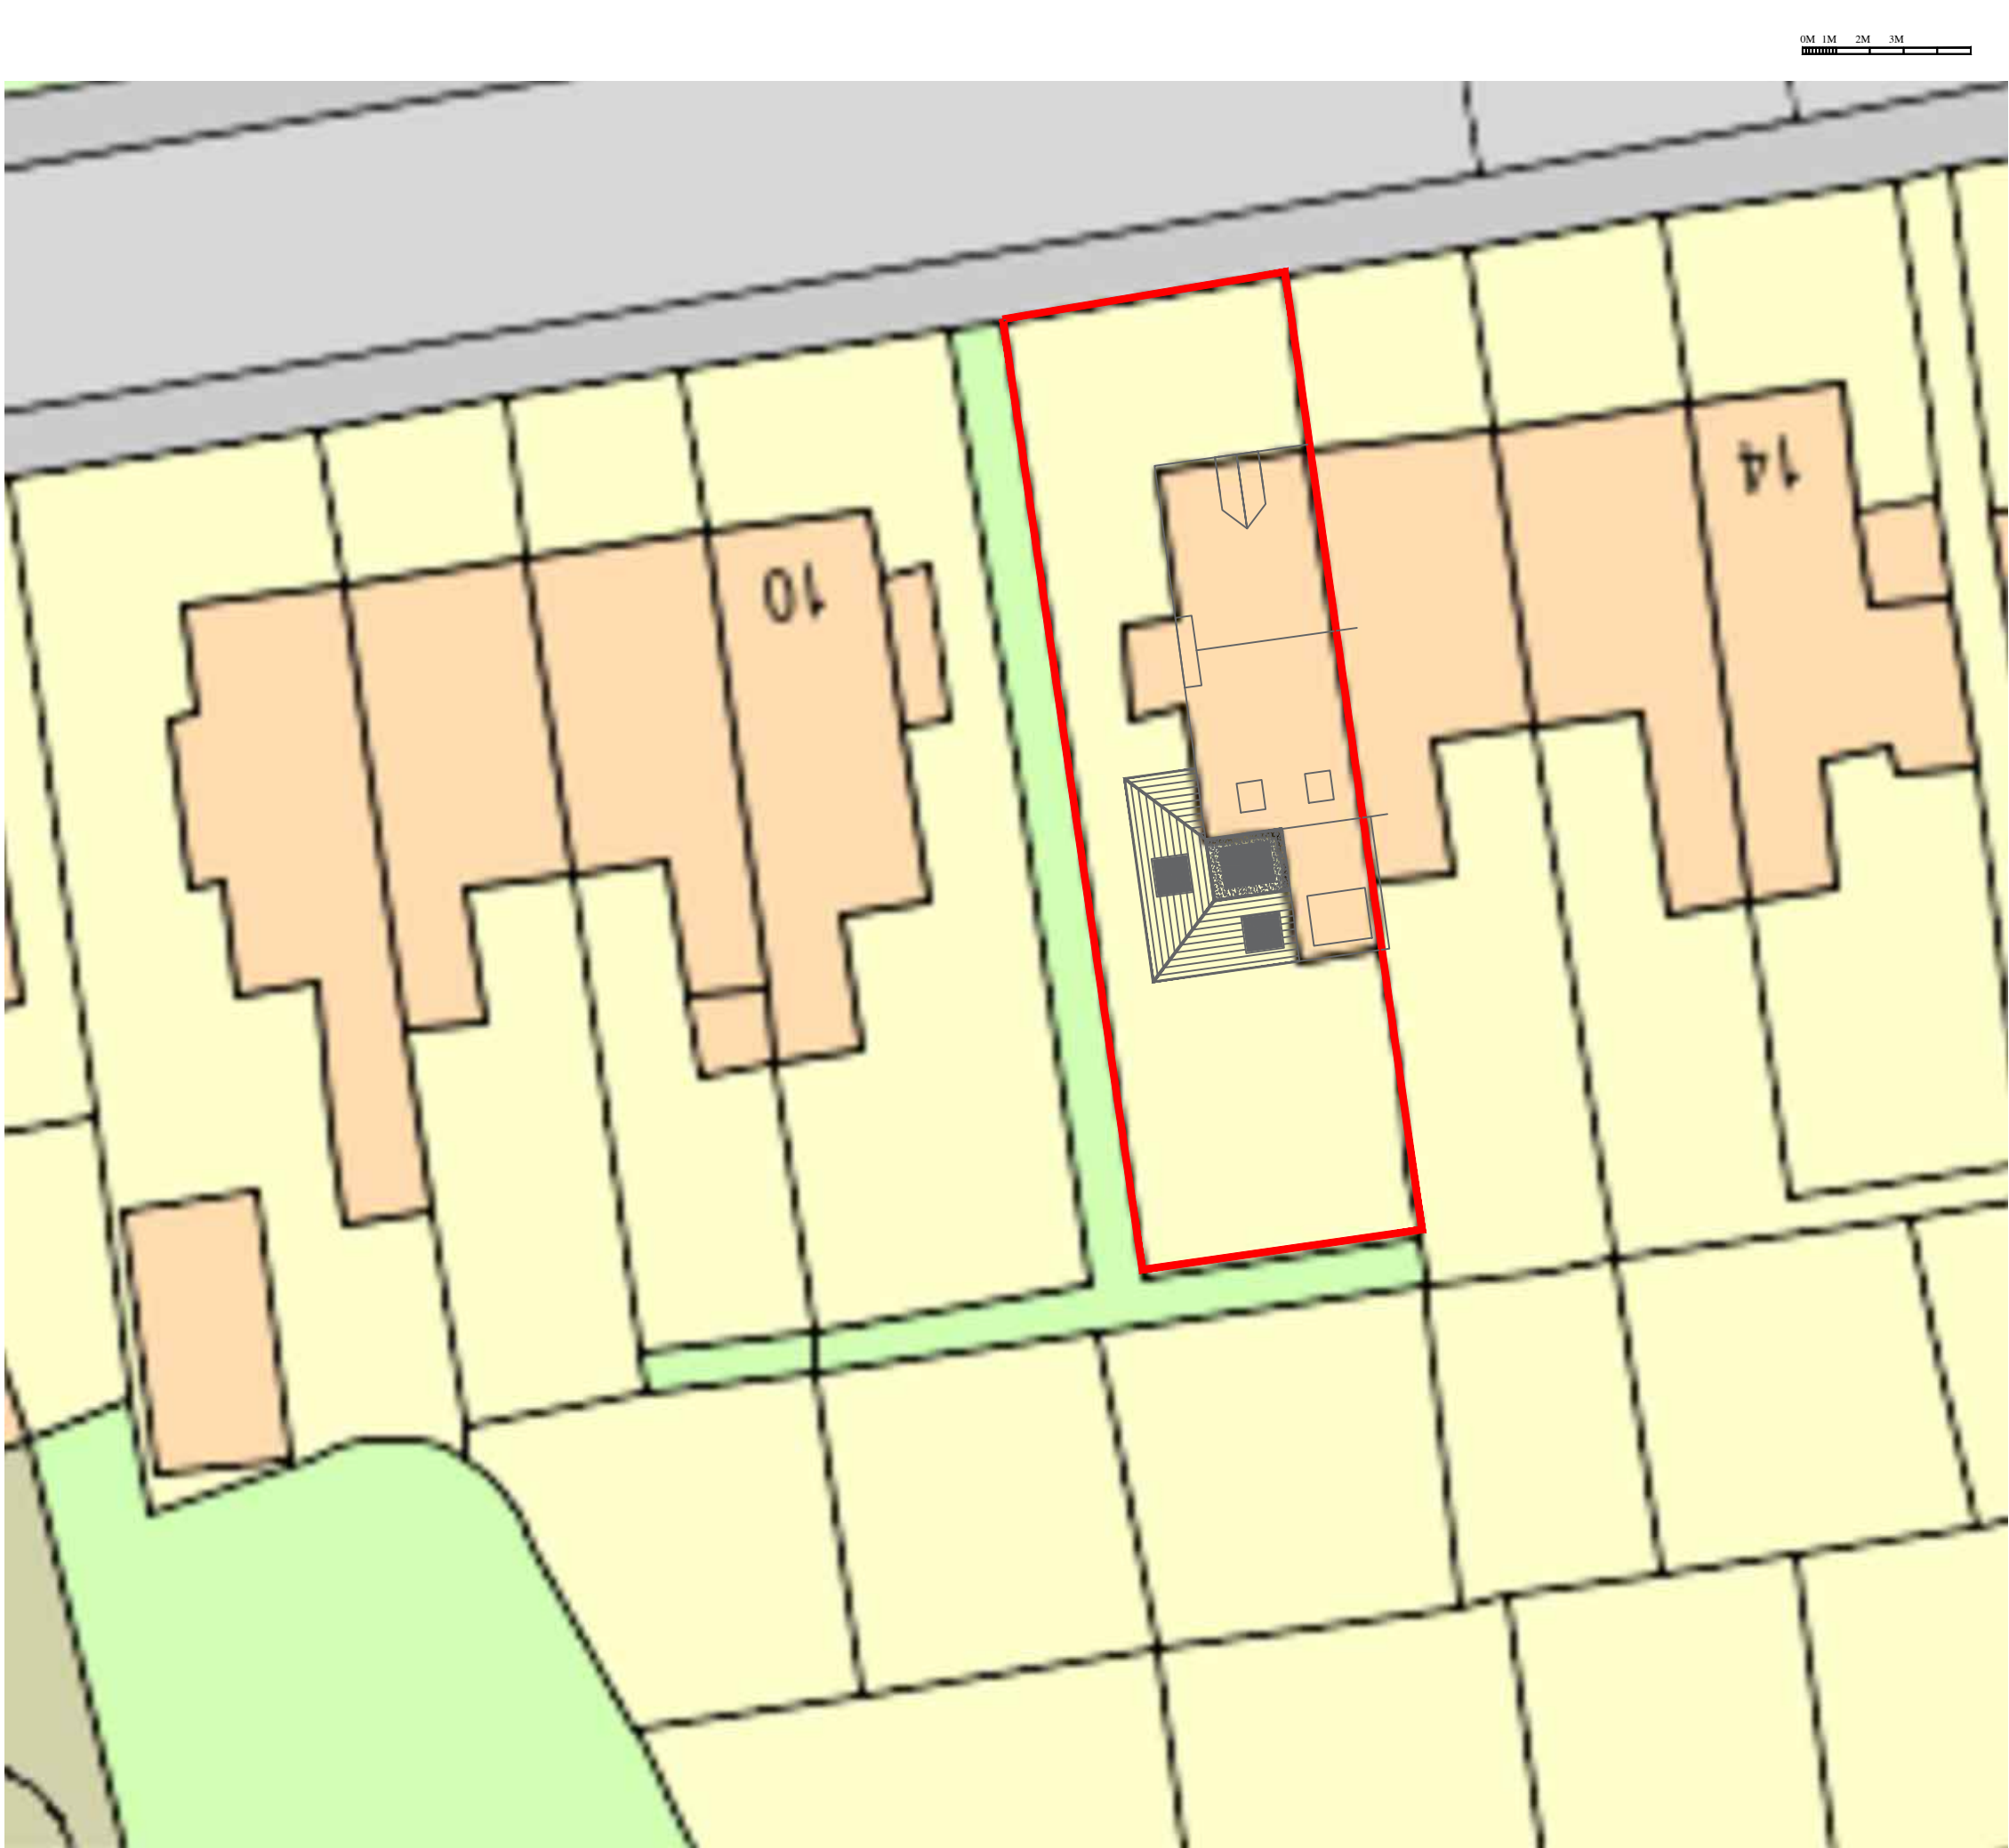

BLOCK PLAN AS PROPOSED 1:200

11 HEATH GROVE, BUXTON

DWG: BLOCK PLAN
11 HEATH GROVE
BUXTON

REVISIONS:

1:200	CHECKED:
DATE: APRIL'23	DRAWN:

©THIS DRAWING AND THE BUILDING WORKS DEPICTED ARE THE COPYRIGHT OF AJS ARCHITECTURE AND MAY NOT BE REPRODUCED OR AMENDED EXCEPT BY WRITTEN PERMISSION. NO LIABILITY WILL BE ACCEPTED FOR AMENDMENTS MADE BY OTHER PERSONS.

A.J.S ARCHITECTURE

32 carr road.
buxton.
derbyshire.
sk17 6wf.

h: 01298 26062
m: 07794 400237



BLOCK PLAN 01

11 HEATH GROVE