
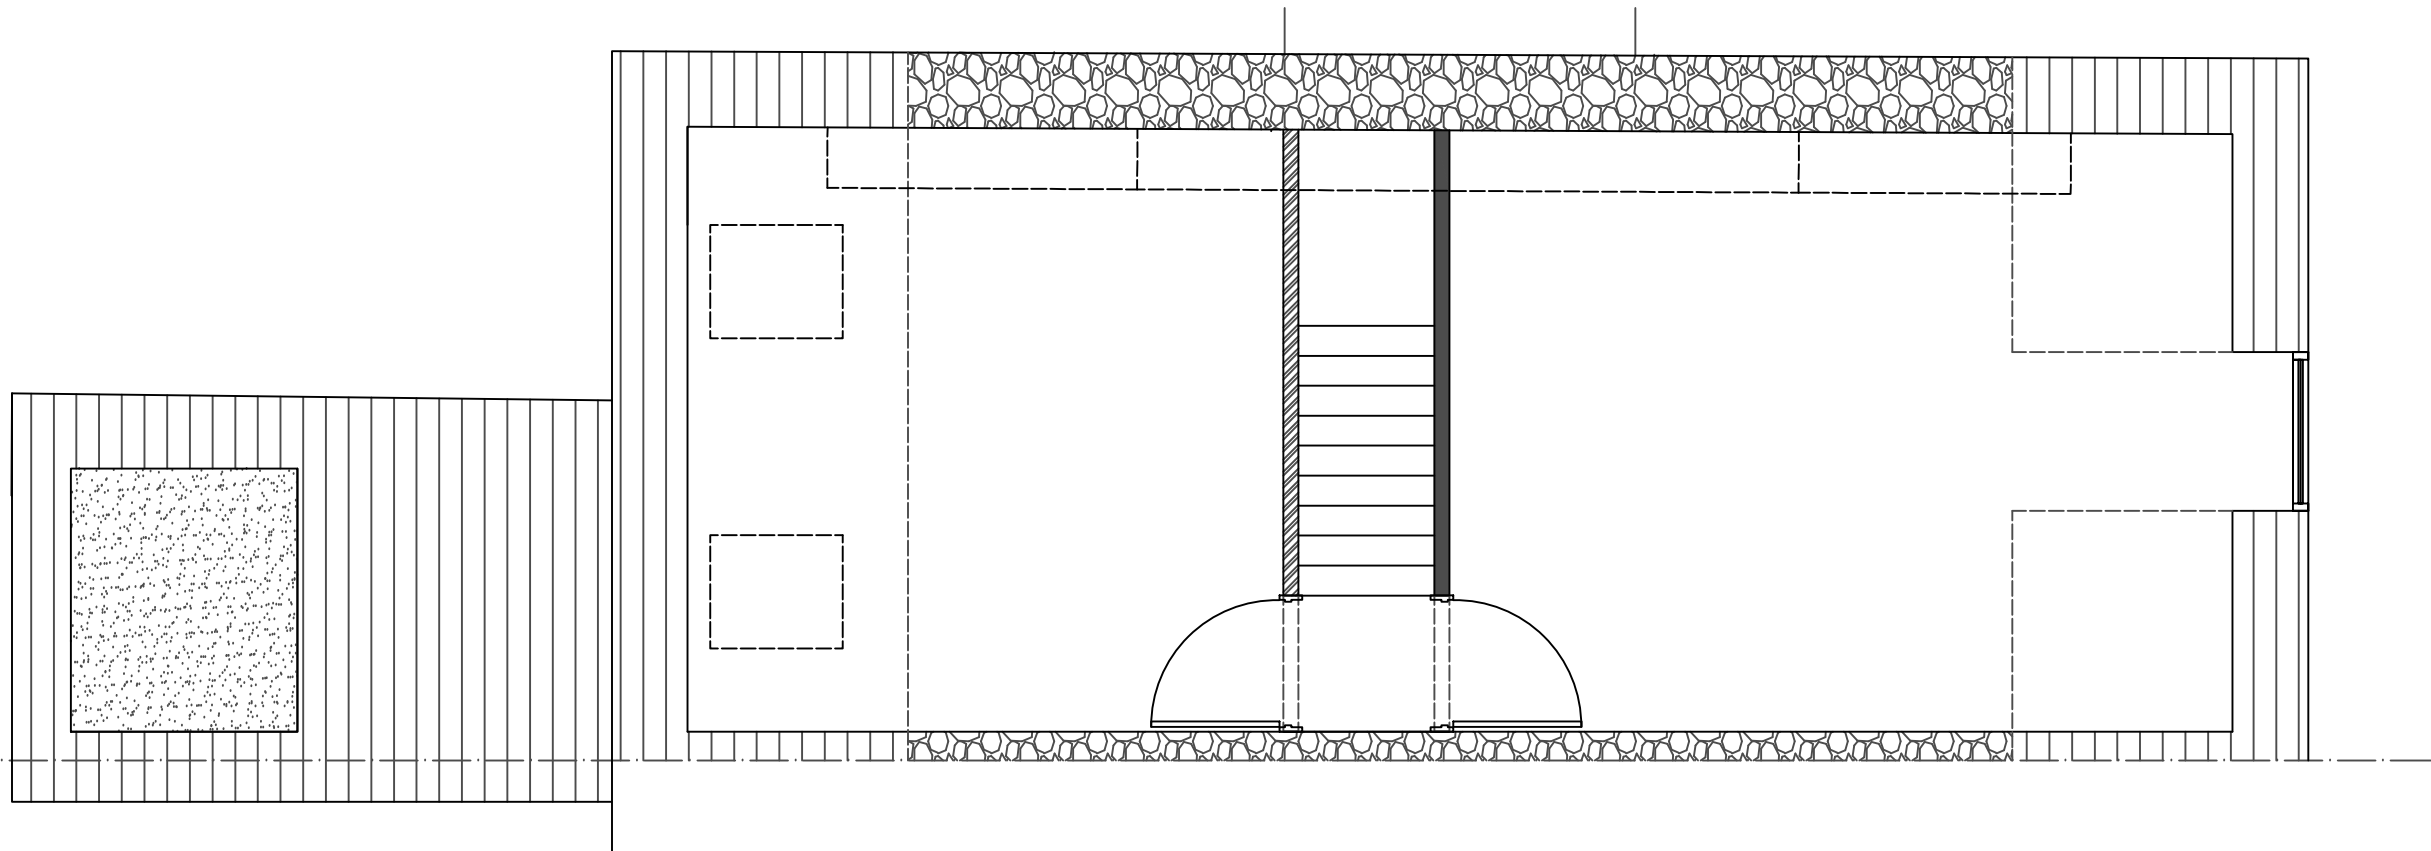


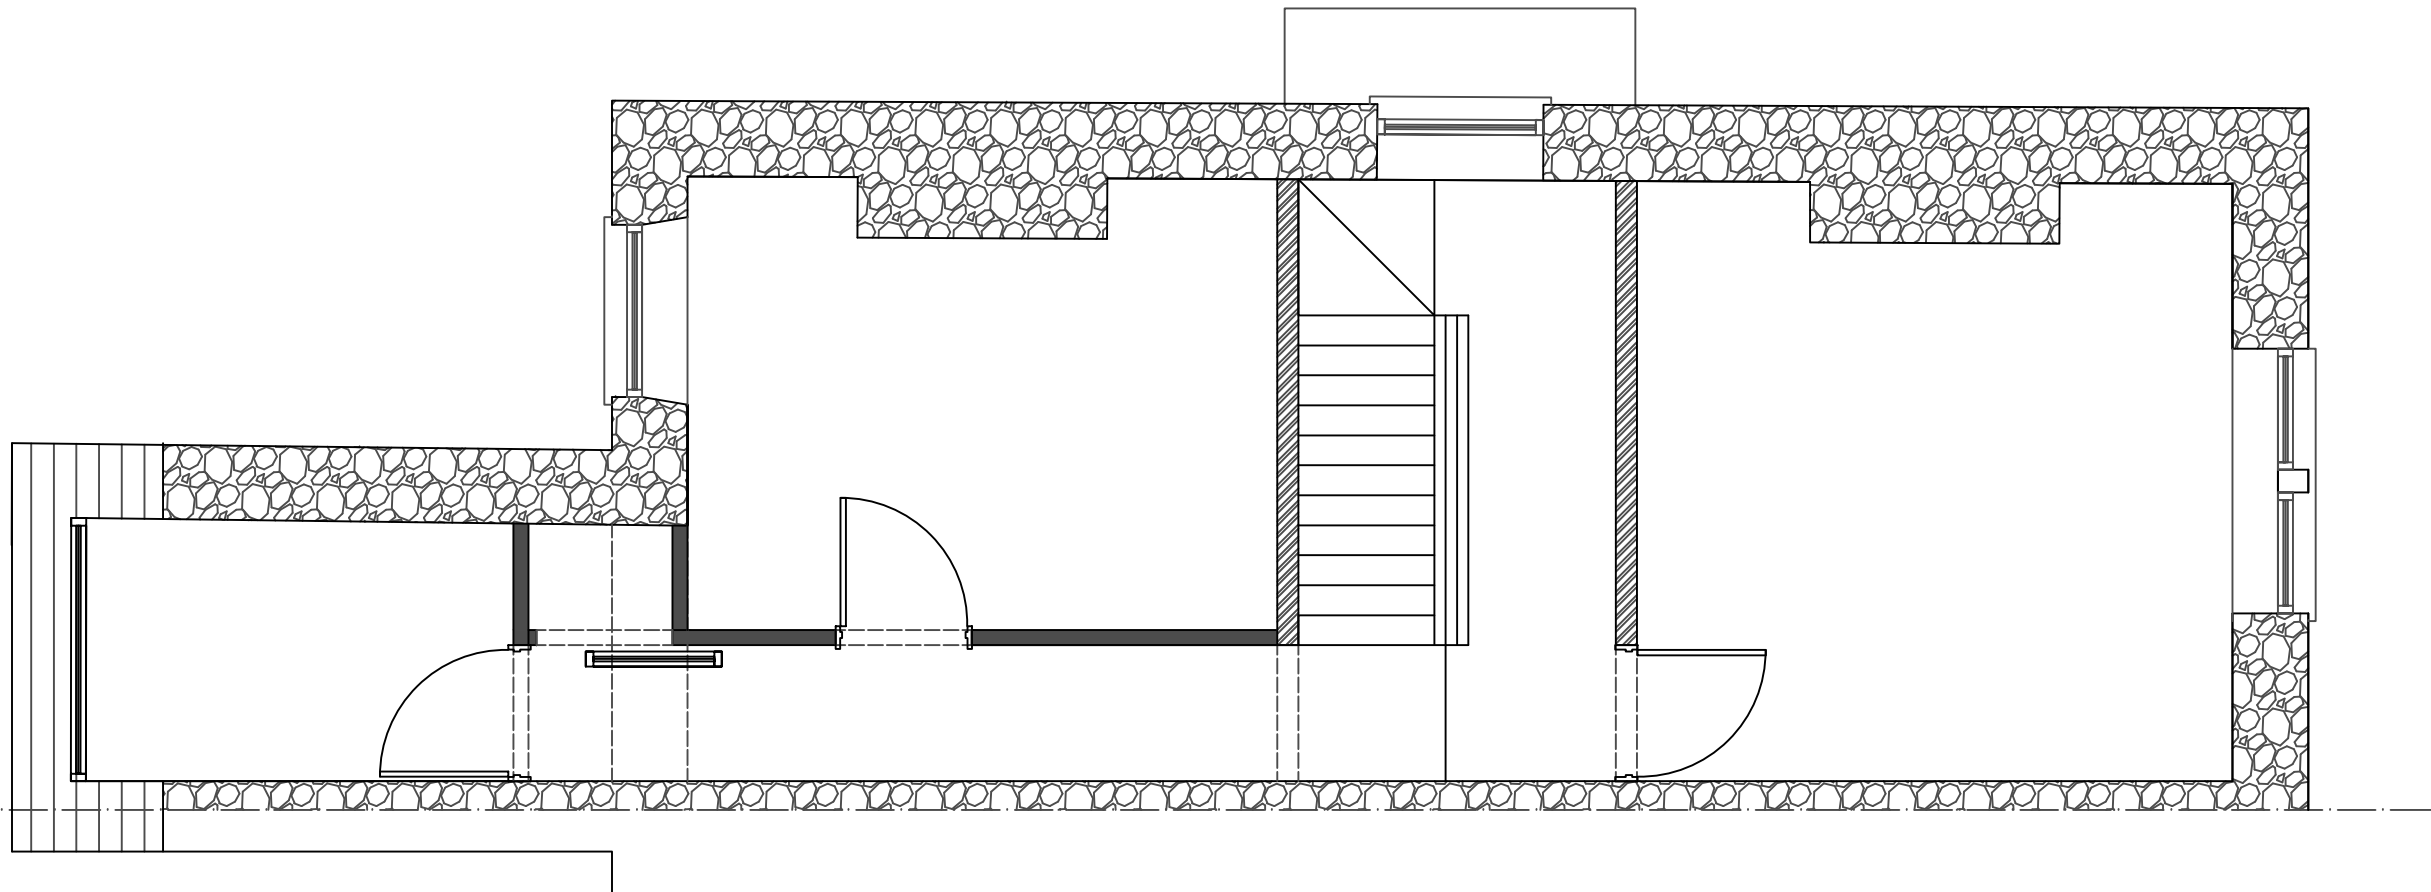

FIRST/ATTIC FLOOR AS EXISTING 1:50 11 HEATH GROVE, BUXTON

0M 1M 2M 3M

DWG: EXISTING
11 HEATH GROVE
BUXTON

1:50
DATE: APRIL '23
CHECKED:
DRAWN:

©THIS DRAWING AND THE BUILDING WORKS DEPICTED ARE THE COPYRIGHT OF AJS ARCHITECTURE
AND MAY NOT BE REPRODUCED OR AMENDED EXCEPT BY WRITTEN PERMISSION. NO LIABILITY WILL BE ACCEPTED
FOR AMENDMENTS MADE BY OTHER PERSONS.

A.J.S ARCHITECTURE

32 carr road.
buxton.
derbyshire.
sk17 6wf.

h: 01298 26062
m: 07794 400237



EXISTING 02

11 HEATH GROVE