




Existing North Elevation - Charles St
1:100




Existing West Elevation - Talbot St
1:100




Existing Rear Elevation - Rear
1:100

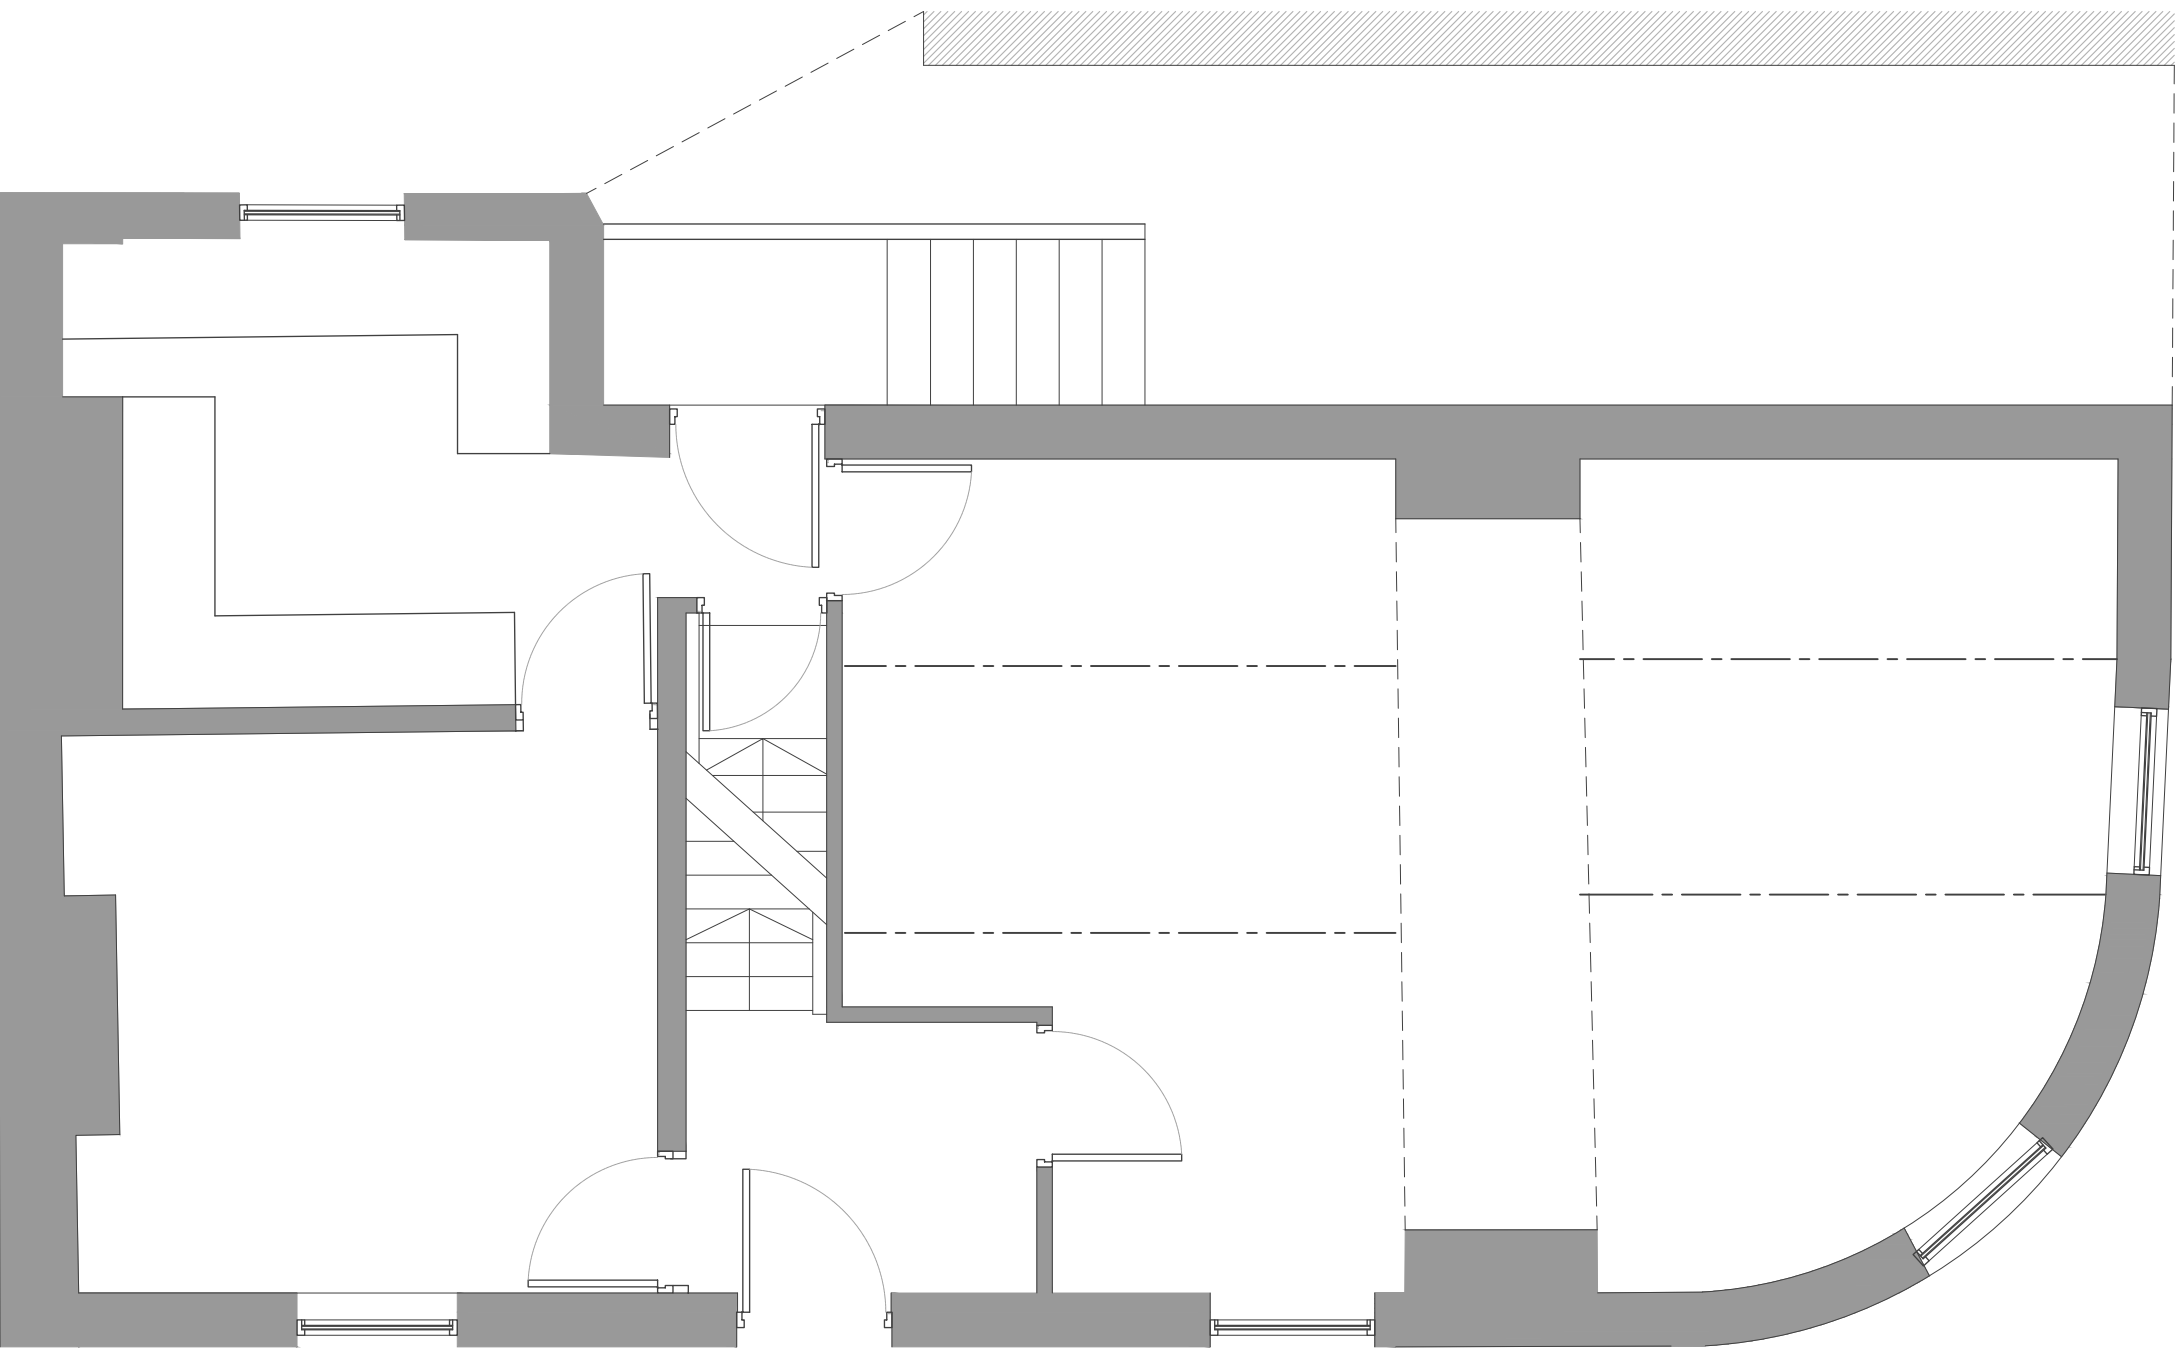


Existing Ground Floor Plan
1:50

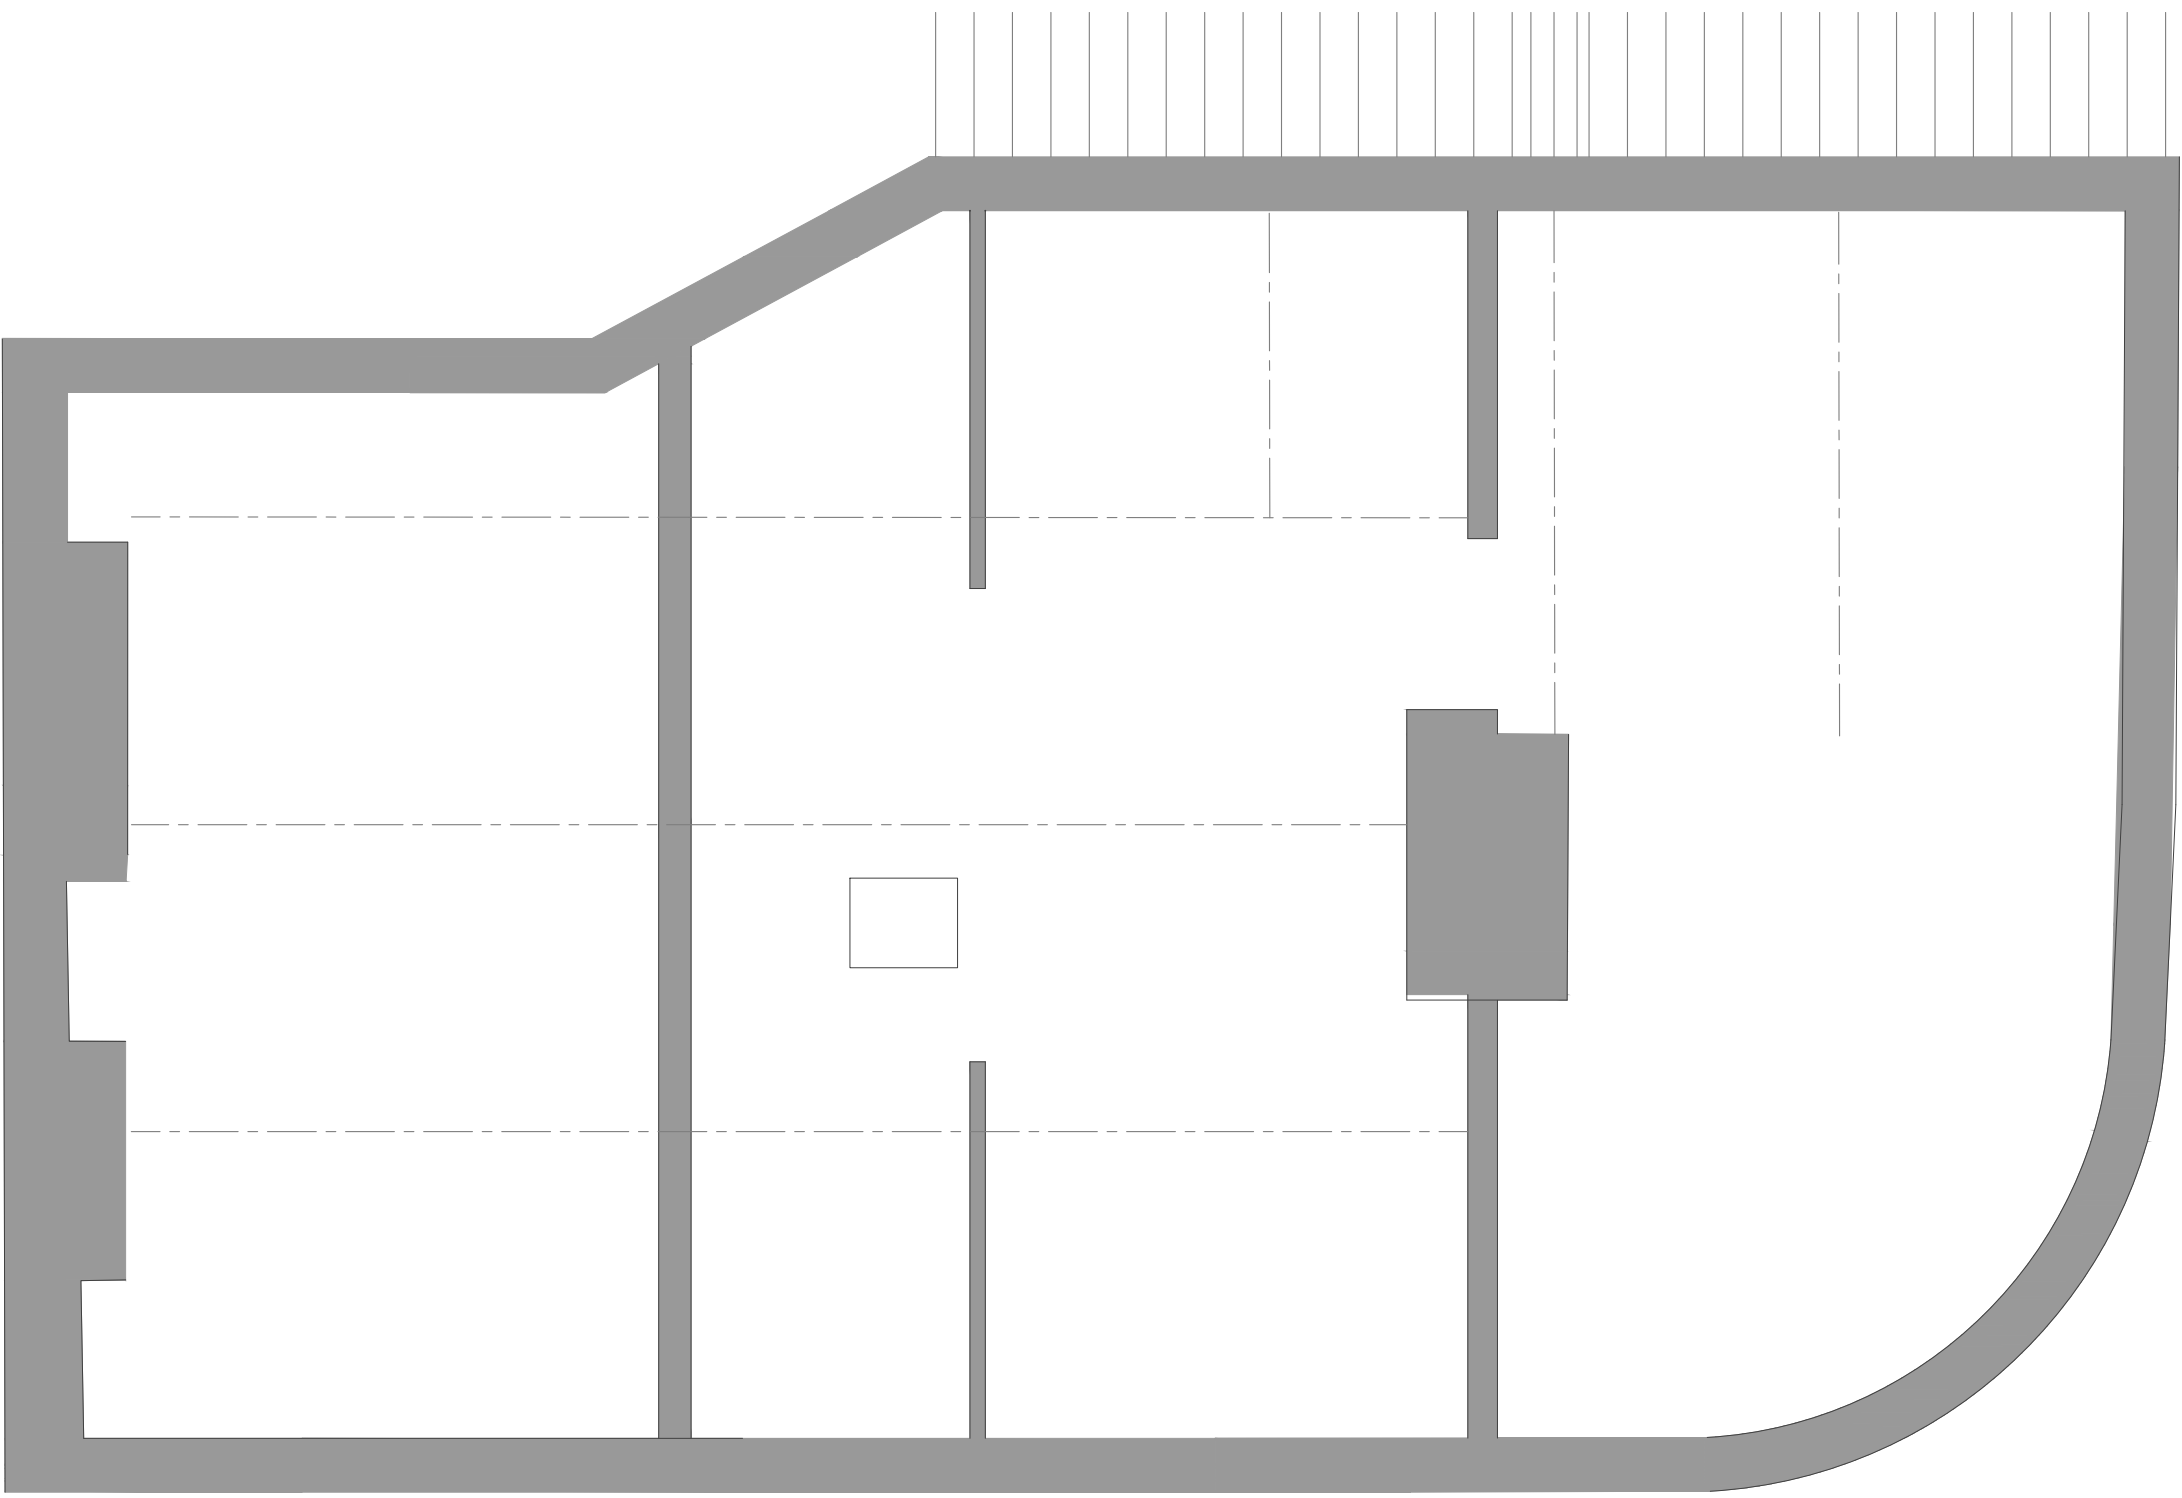

Existing Loft Plan
1:50

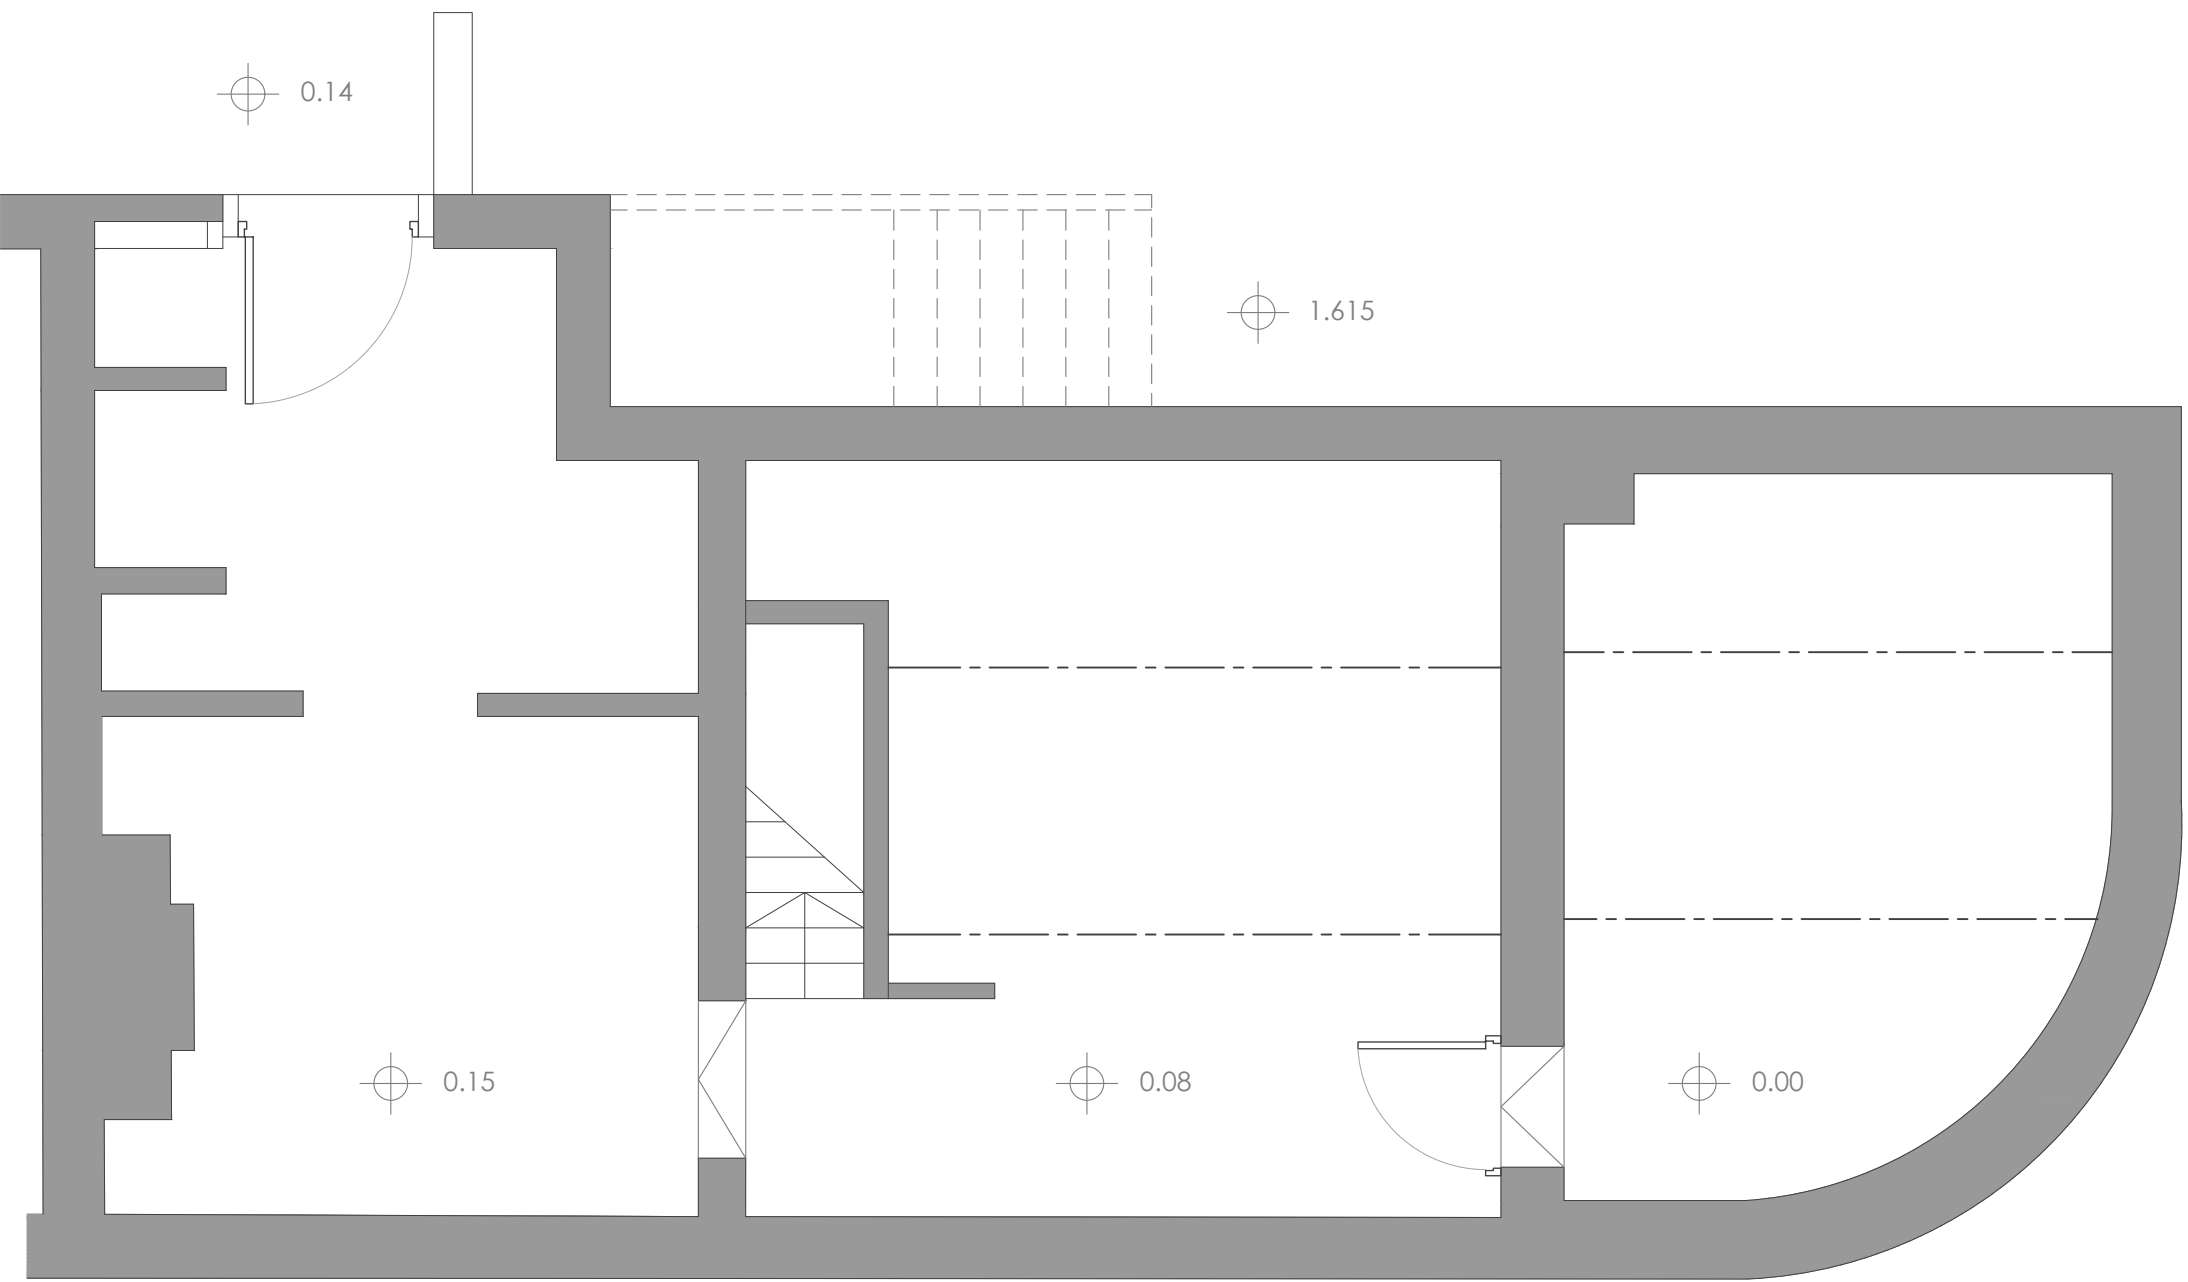

Existing Basement Plan
1:50

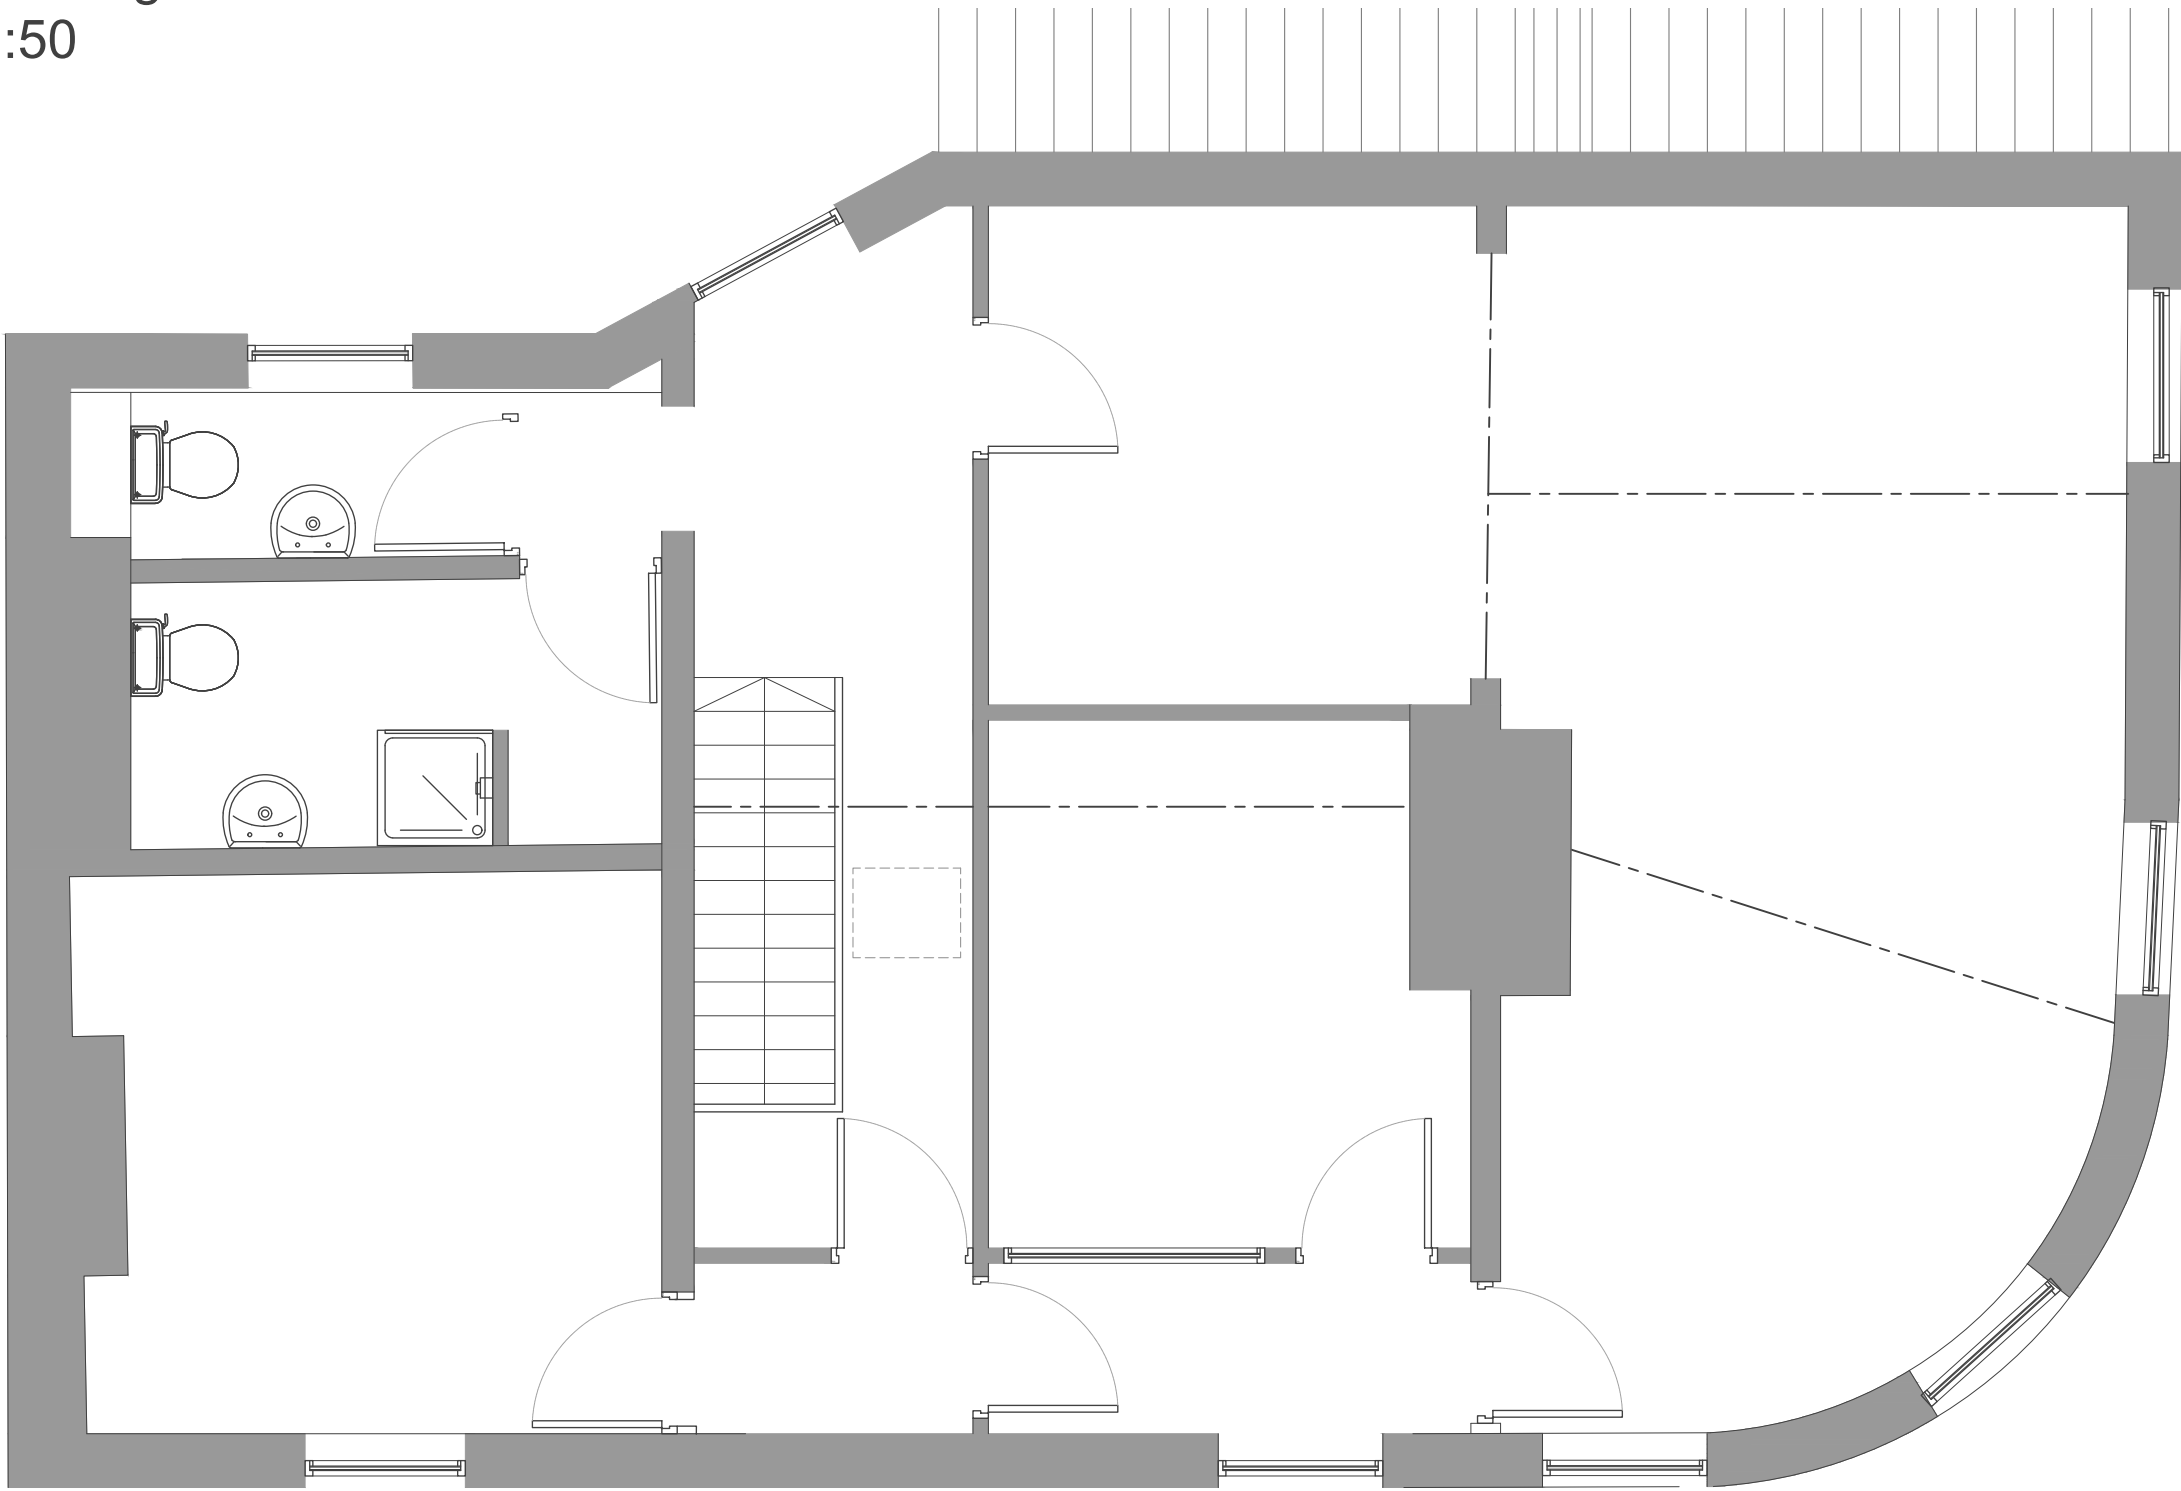


Existing First Floor Plan
1:50

Notes

Designer takes no responsibility for any dimensions obtained by scaling from this drawing. If no dimension is shown the recipient must ascertain the dimension specifically from the Designer or by site measurement. Supplying this drawing in digital form is solely for convenience and no reliance may be placed on digital data. All data must be checked against hard copy. Dimensions must be checked on site. Any discrepancies must be reported to the Designer immediately. This drawing is copyright of Duke Design Services

Rev	Description	Date	By

Duke Design Services
T:07450607284 W:ddesignservices.co.uk
E:dd@dukedesignservices.co.uk

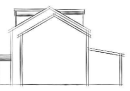

C	Concept	G	Contract
D	Planning	J	Construction
E	Building Regs	L	As Built
F	Tender	Sk	Sketch

Client:	Building Projects Group Ltd
Project:	33-35 Charles Street, Glossop, SK13 7DJ
Scale:	1:50/100
Is original size:	A1
Date:	Aug 2023

335 Number	Description	Rev
23(15) 100	Existing Plans & Elevations	

