



Proposed North Elevation - Charles St
1:100




Proposed West Elevation - Talbot St
1:100




Proposed Rear Elevation - Rear
1:100

Notes


Designer takes no responsibility for any dimensions obtained by scaling from this drawing. If no dimension is shown the recipient must ascertain the dimension specifically from the Designer or by site measurement. Supplying this drawing in digital form is solely for convenience and no reliance may be placed on digital data. All data must be checked against hard copy. Dimensions must be checked on site. Any discrepancies must be reported to the Designer immediately. This drawing is copyright of Duke Design Services

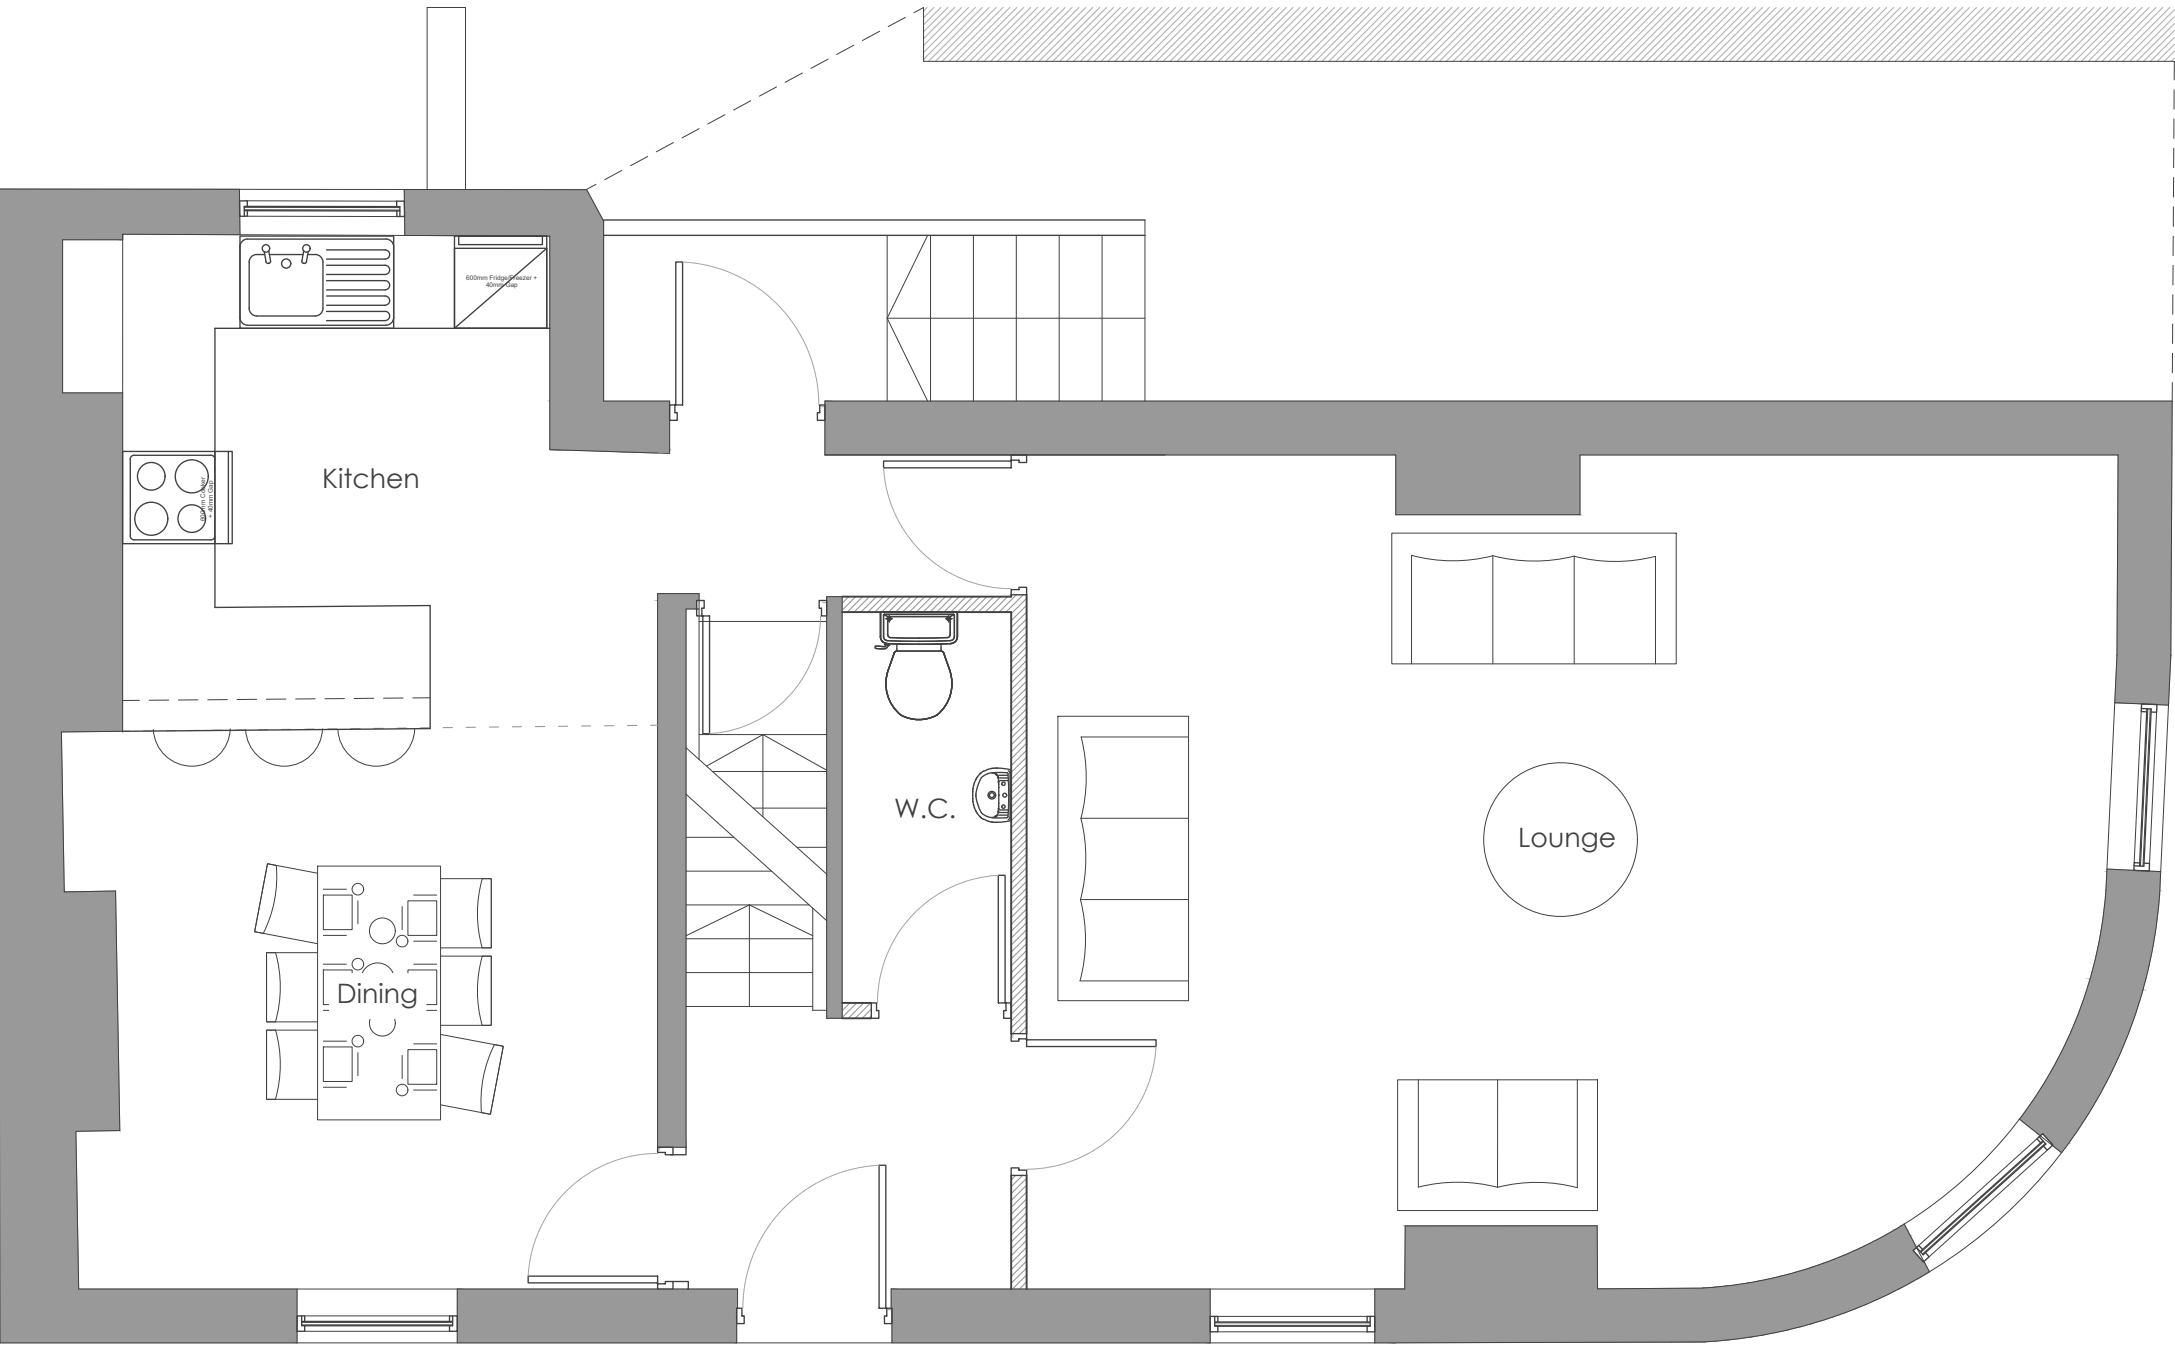


Proposed Ground Floor Plan
1:50

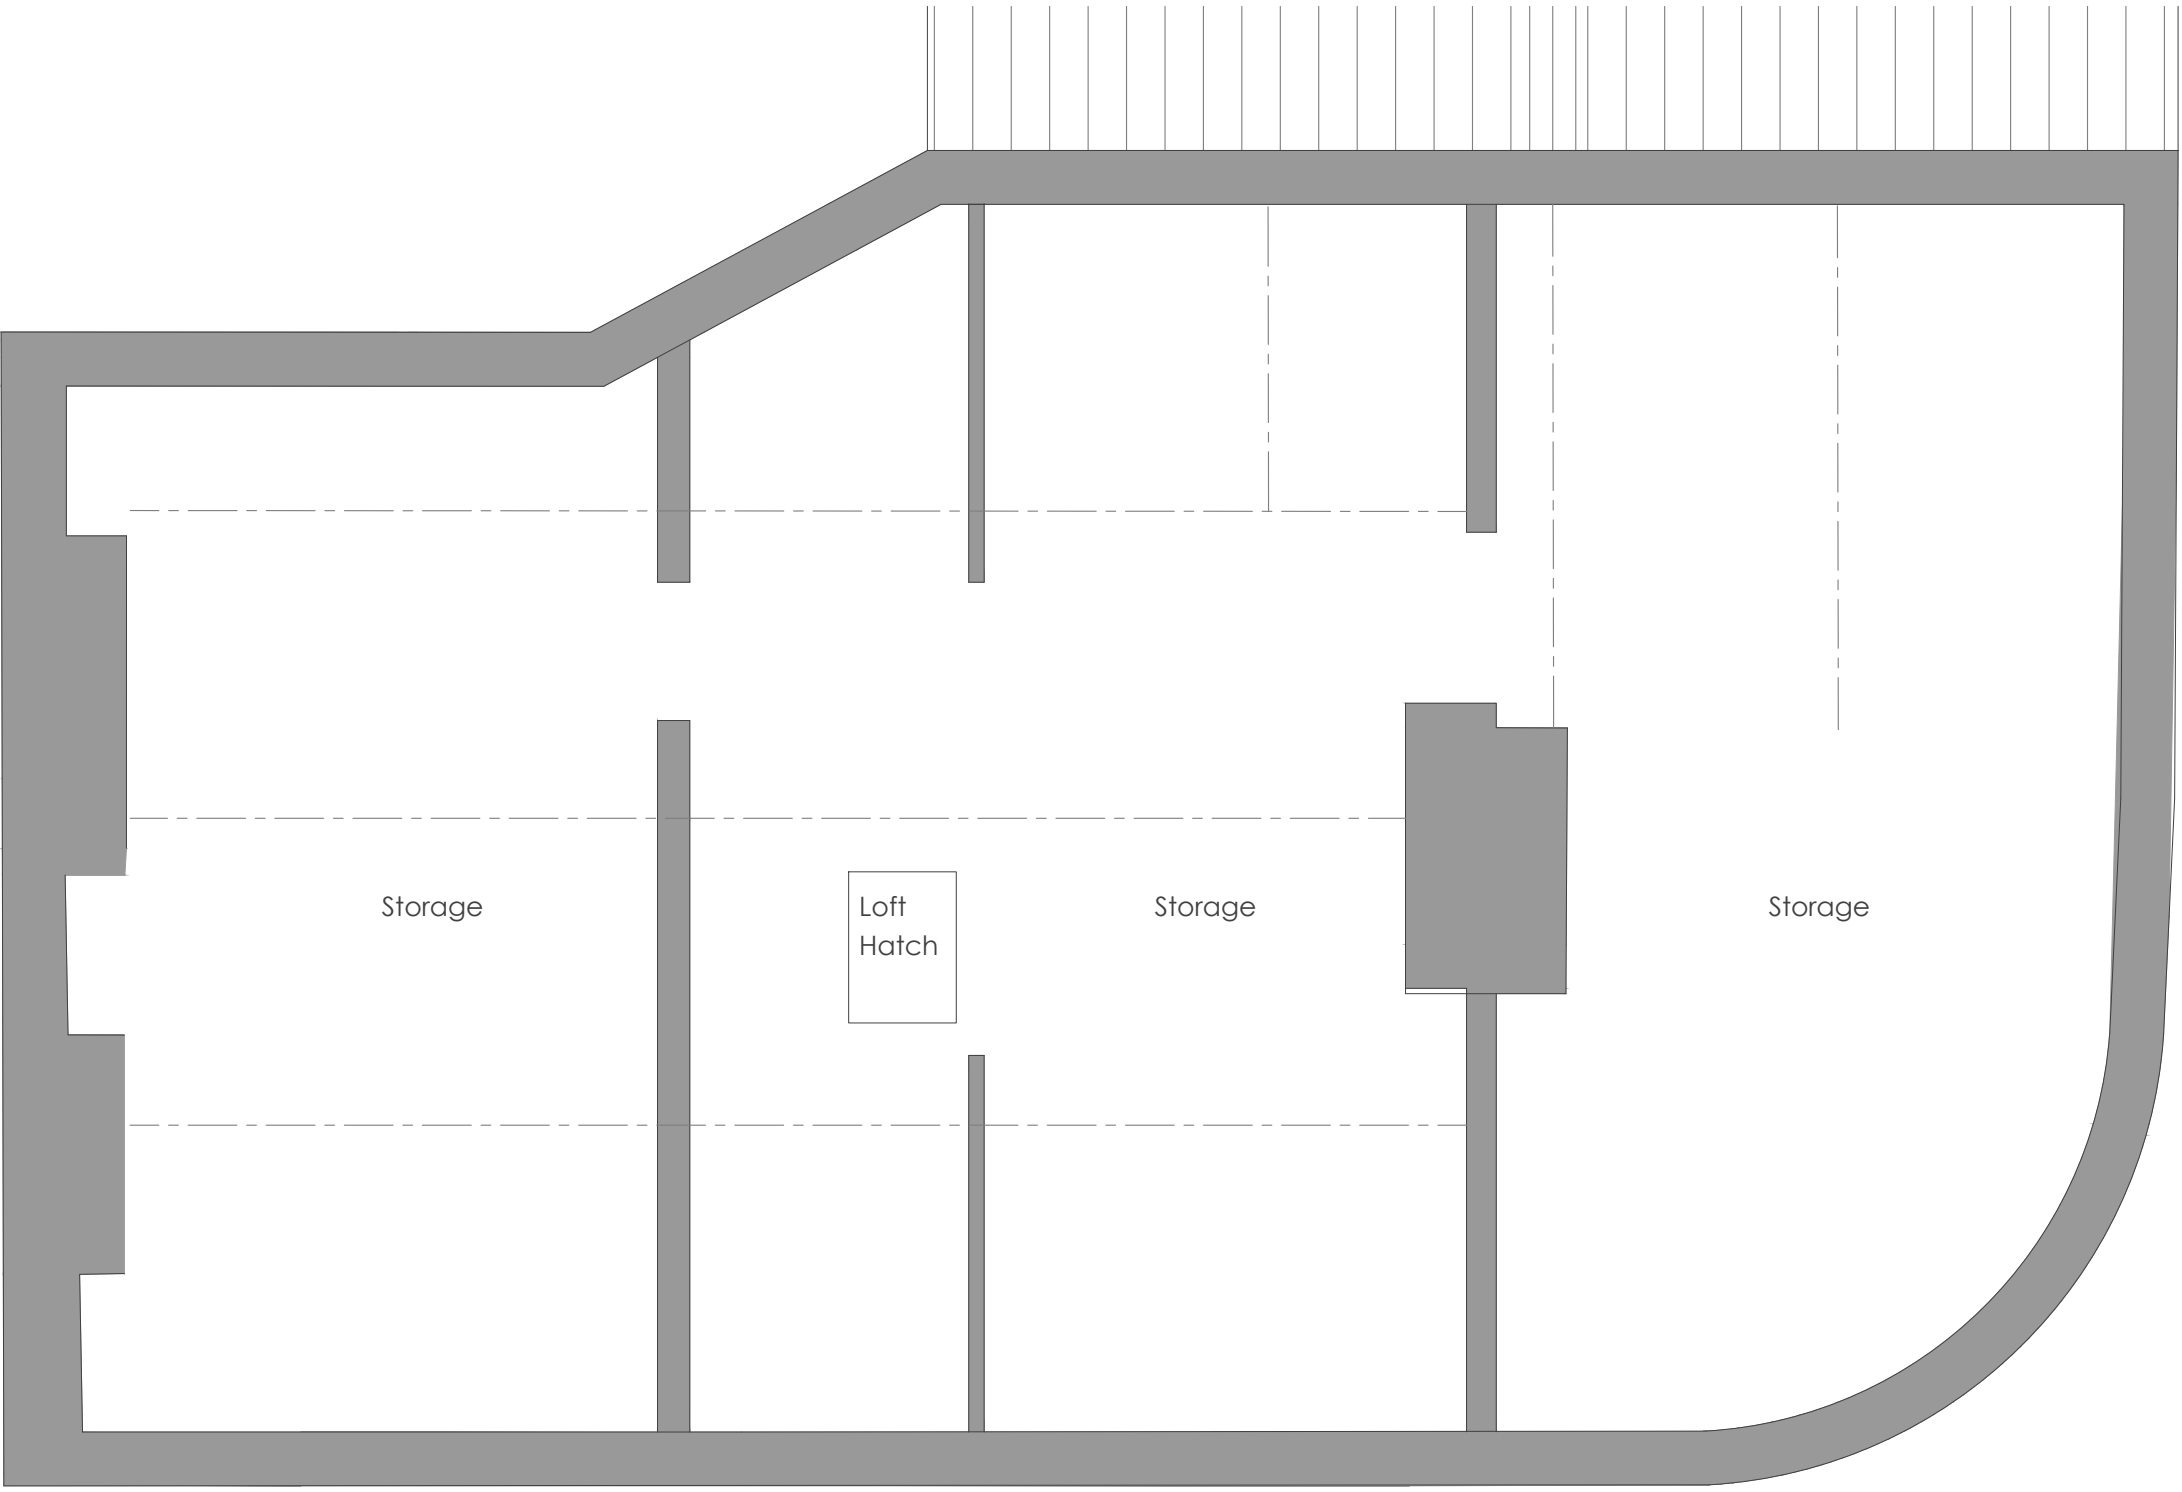

Proposed Loft Plan
1:50

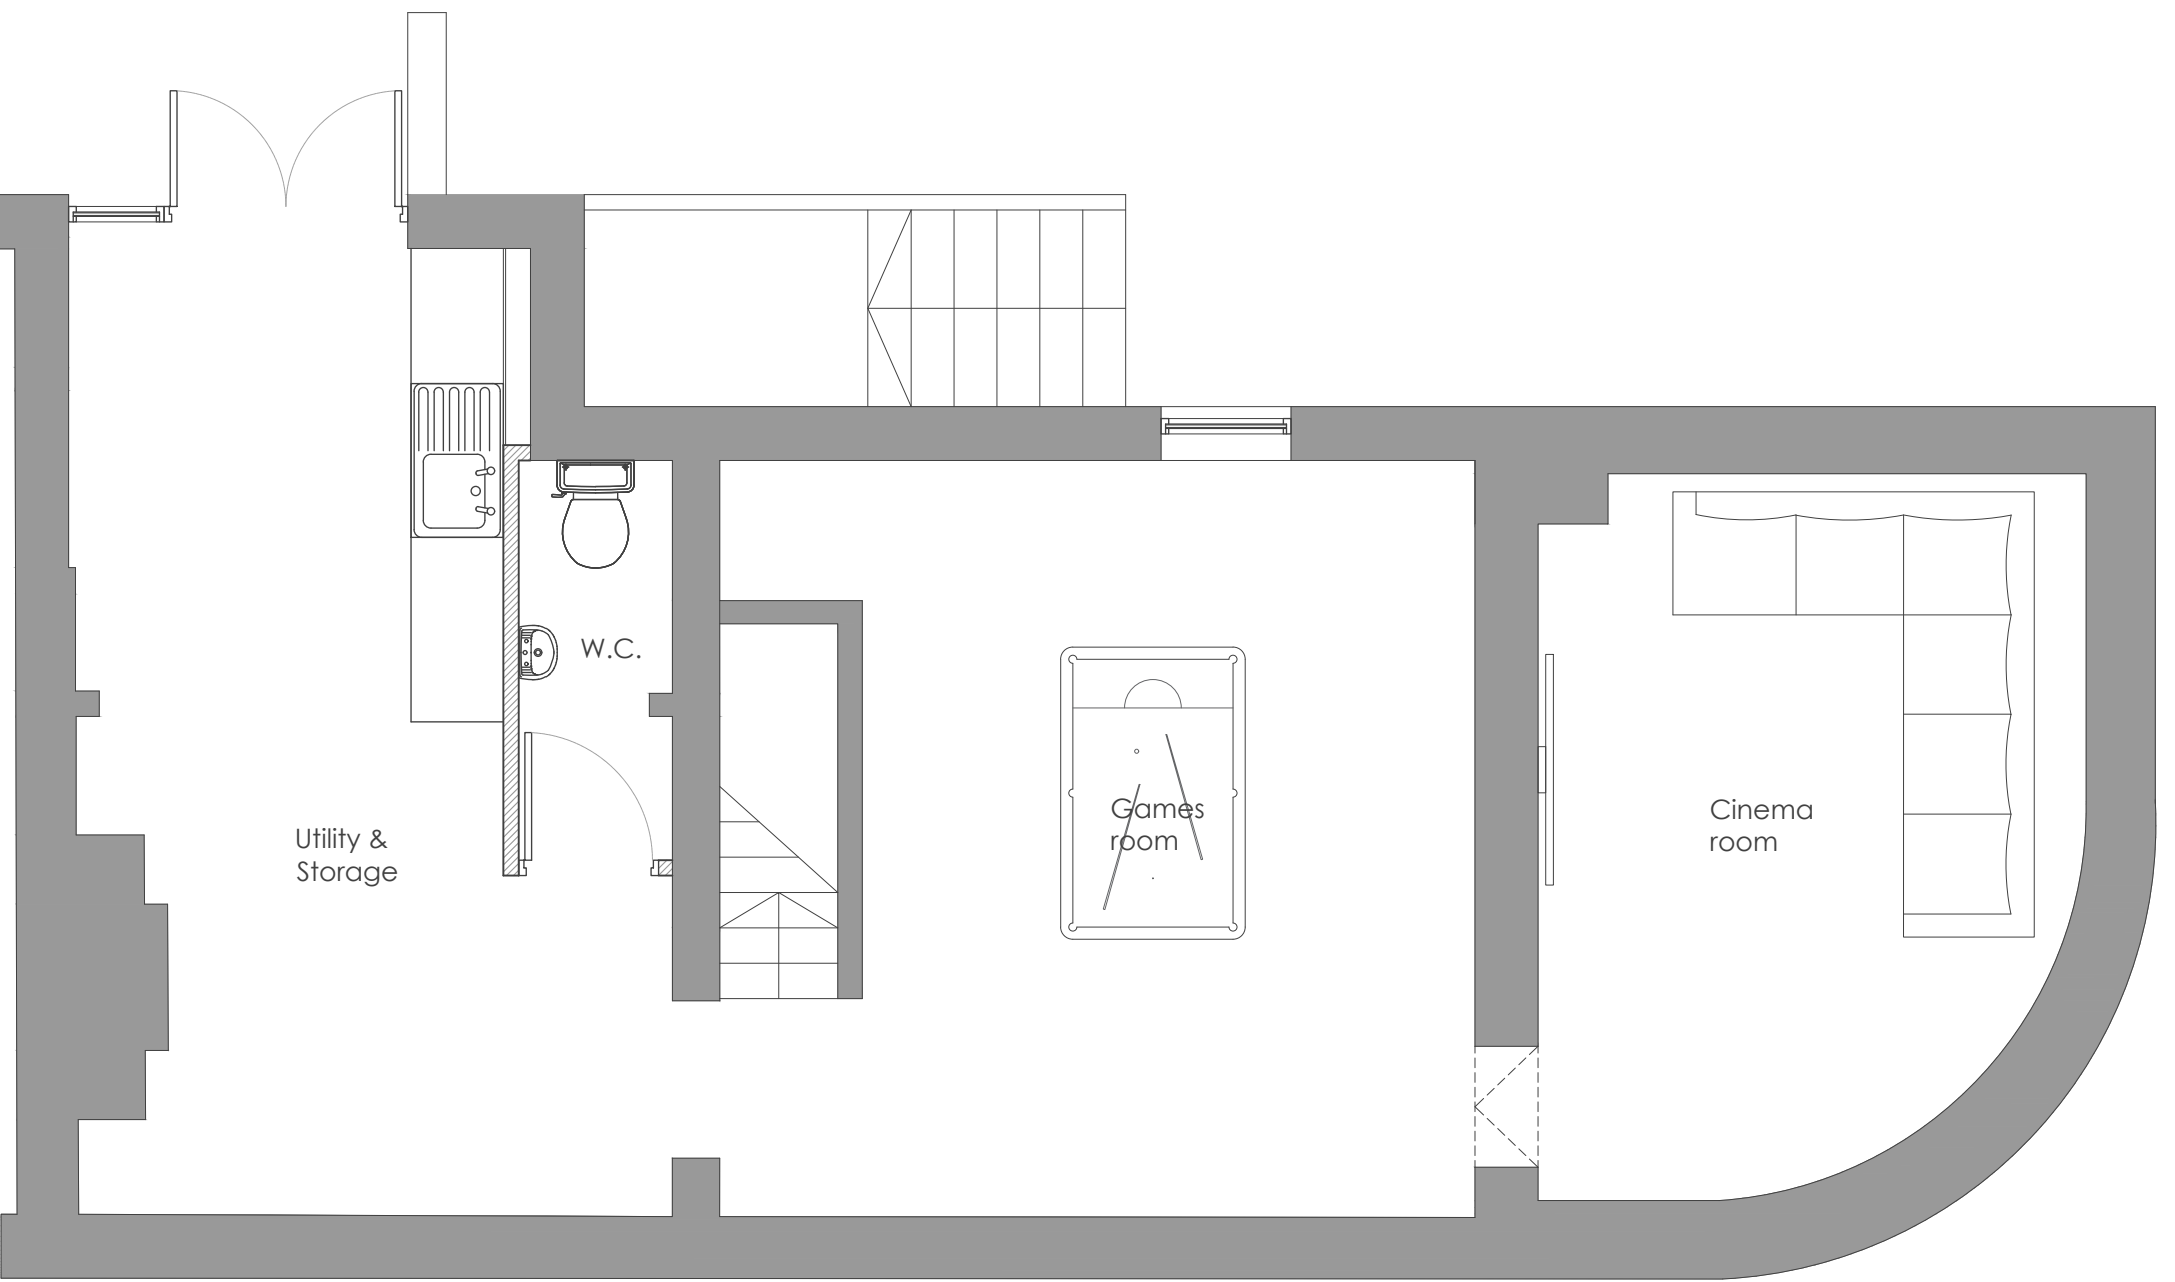


Proposed Basement Plan
1:50

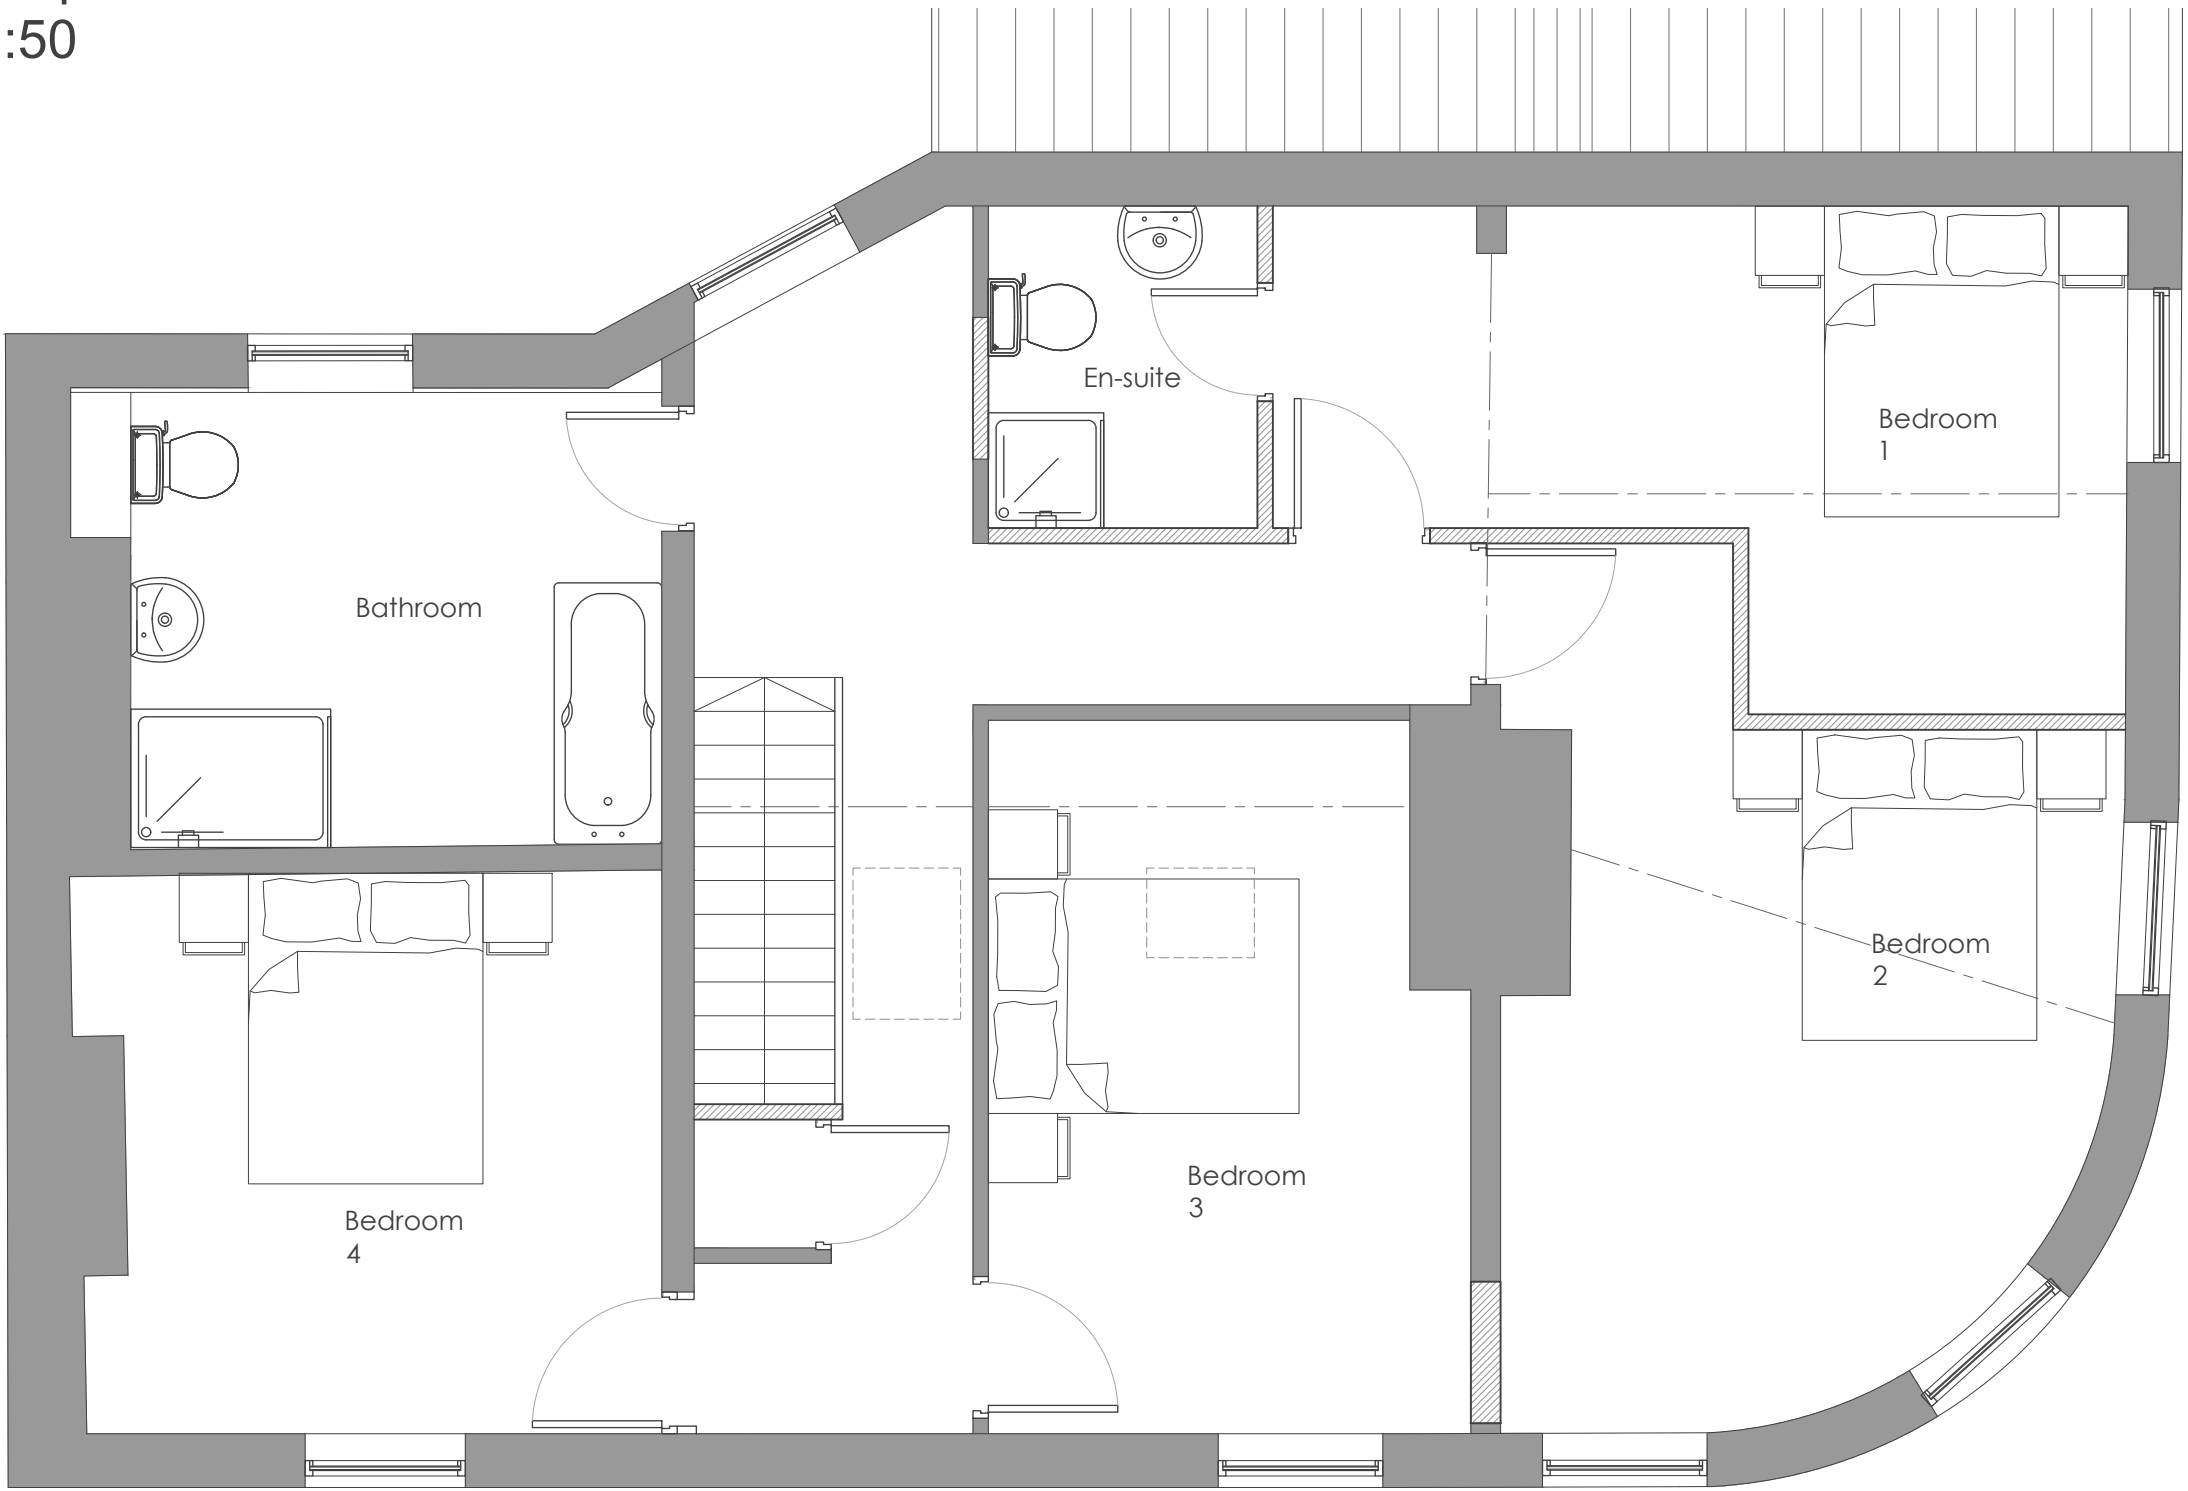

Proposed First Floor Plan
1:50

Rev	Description	Date	By

Duke Design Services
T:07450607284 W:ddesignservices.co.uk
E:dd@dukedesignservices.co.uk

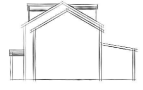

C	Concept	G	Contract
D	Planning	J	Construction
E	Building Regs	L	As Built
F	Tender	Sk	Sketch

Client:	Building Projects Group Ltd		
Project:	33-35 Charles Street, Glossop, SK13 7DJ		
Scales:	1:50/100	As original size A1	Date: Aug 2023

DSS Number	Description	Rev
23(15) 200	Proposed Plans & Elevations	1

