



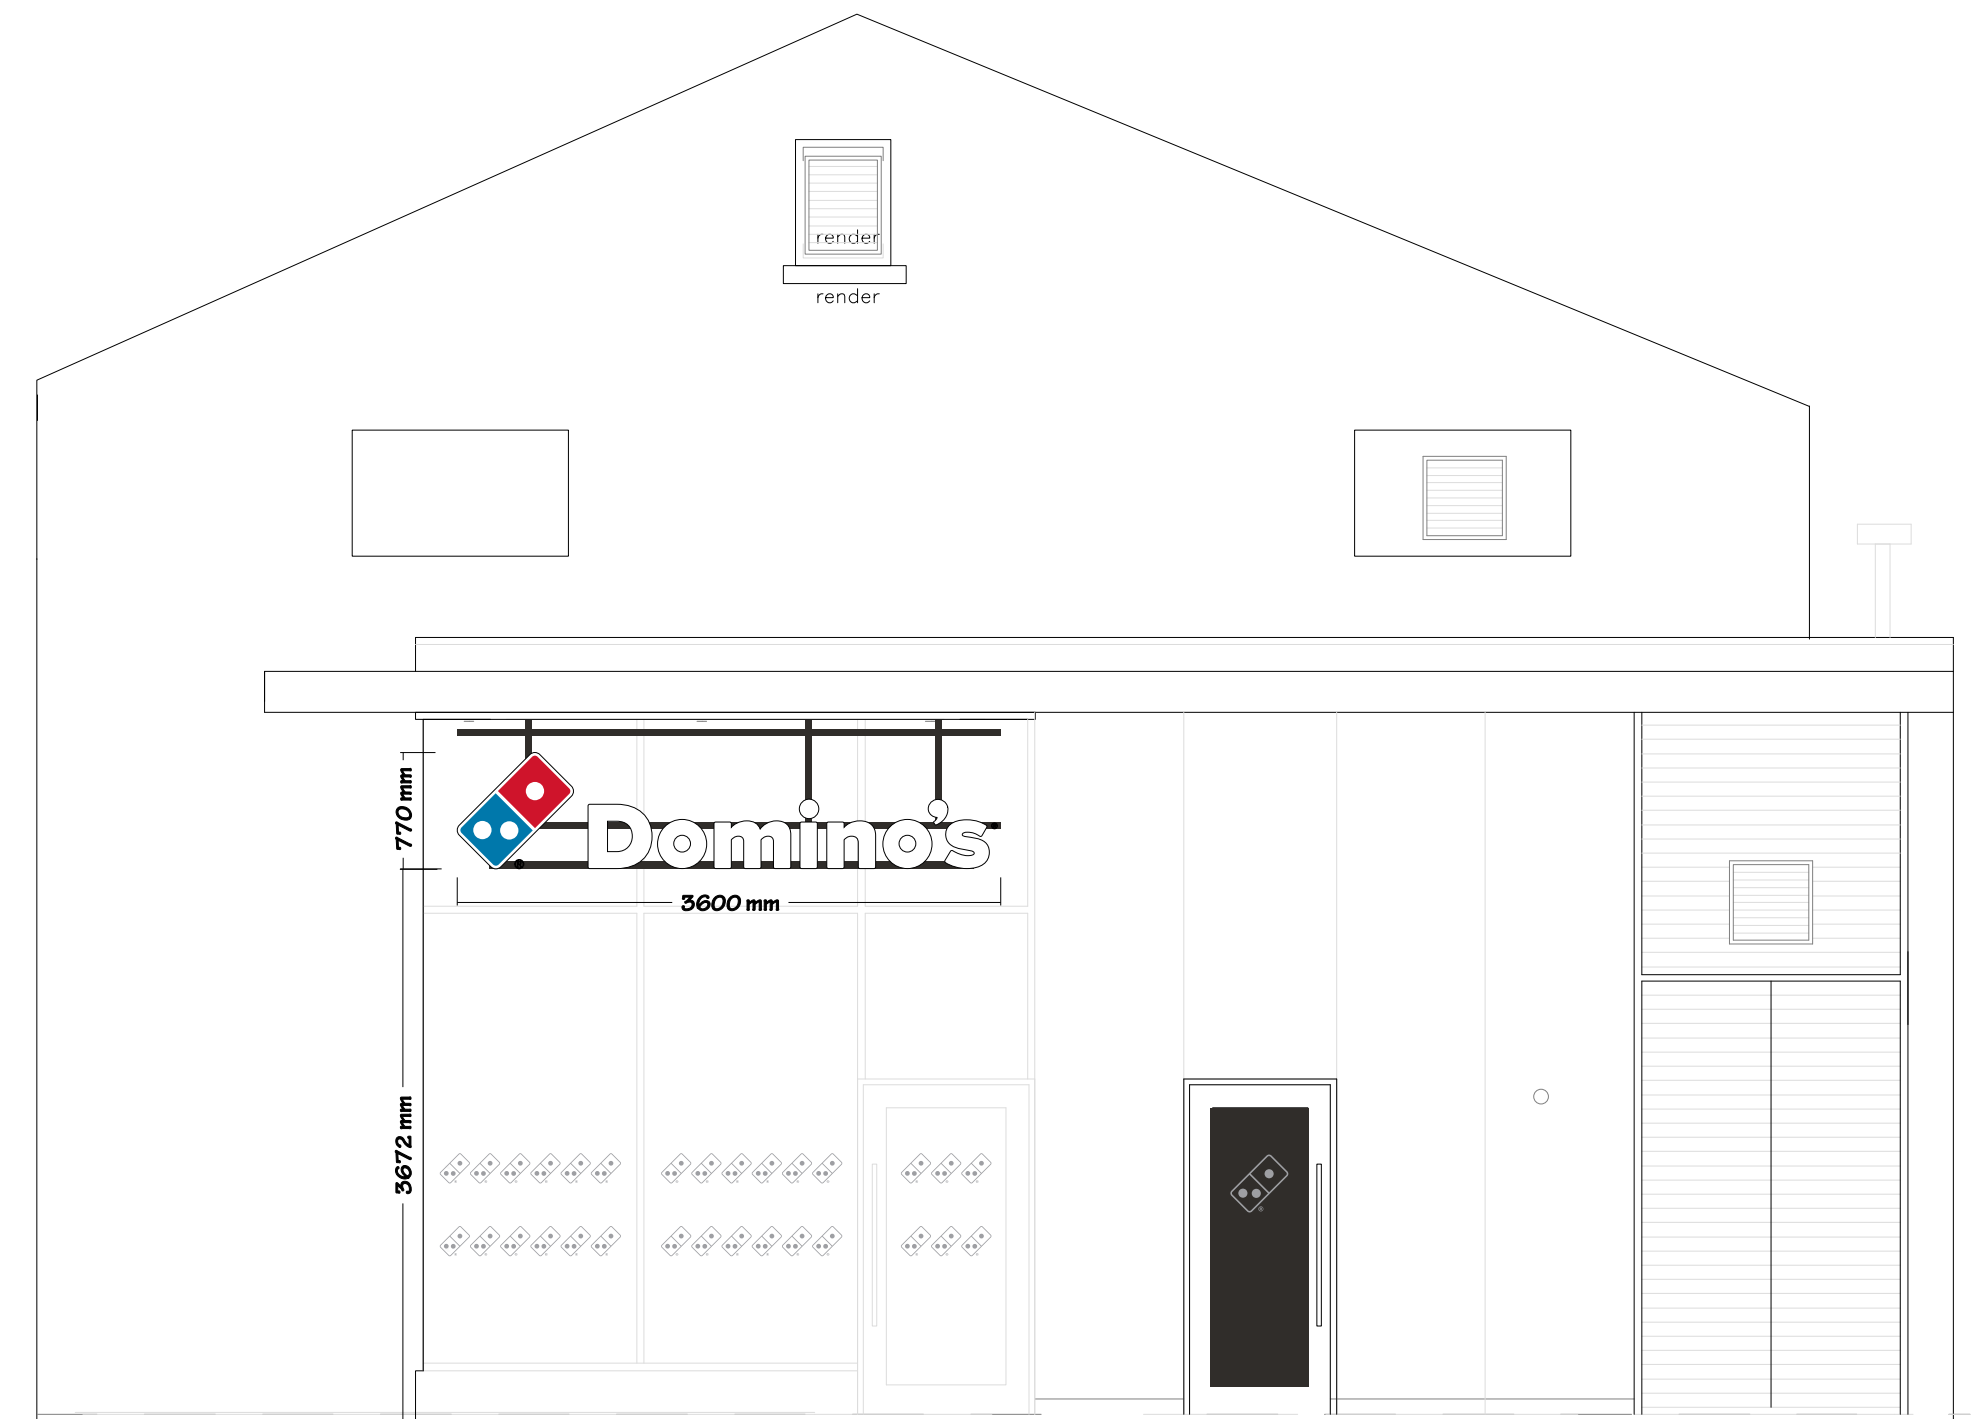

REAR (east) ELEVATION TO CAR PARK

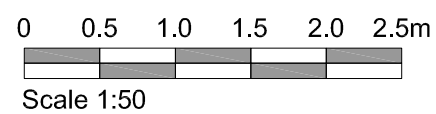

envirosigns

www.envirosignsltd.co.uk

GLOSSOP

Unit 1 Howard Street
Victoria Street
Glossop
SK13 8HS

Drawing:
D-D02

Scale:
1:50@A3

All content copyright © 2010 envirosigns limited.
The Drawing & Information contained may not
be copied or used without prior consent from
envirosigns ltd.

Do not manufacture to these sizes.
Contractors must verify dimensions on site
before commencing manufacture.