



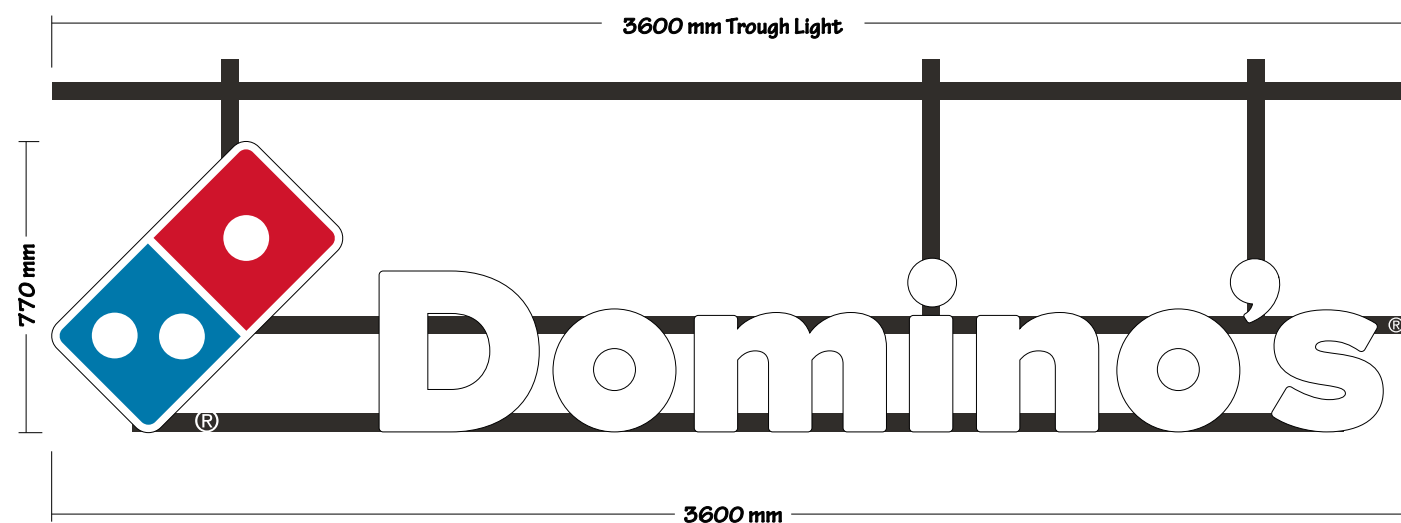

REAR (EAST) ELEVATION

Built up descaled steel letters & 1 no tile logo with 60mm returns finished white, fixing to 50mm rails finished in RAL 7043 with foamex backtrays externally illuminated with 1 no. slim-line trough light finished in RAL 7043.

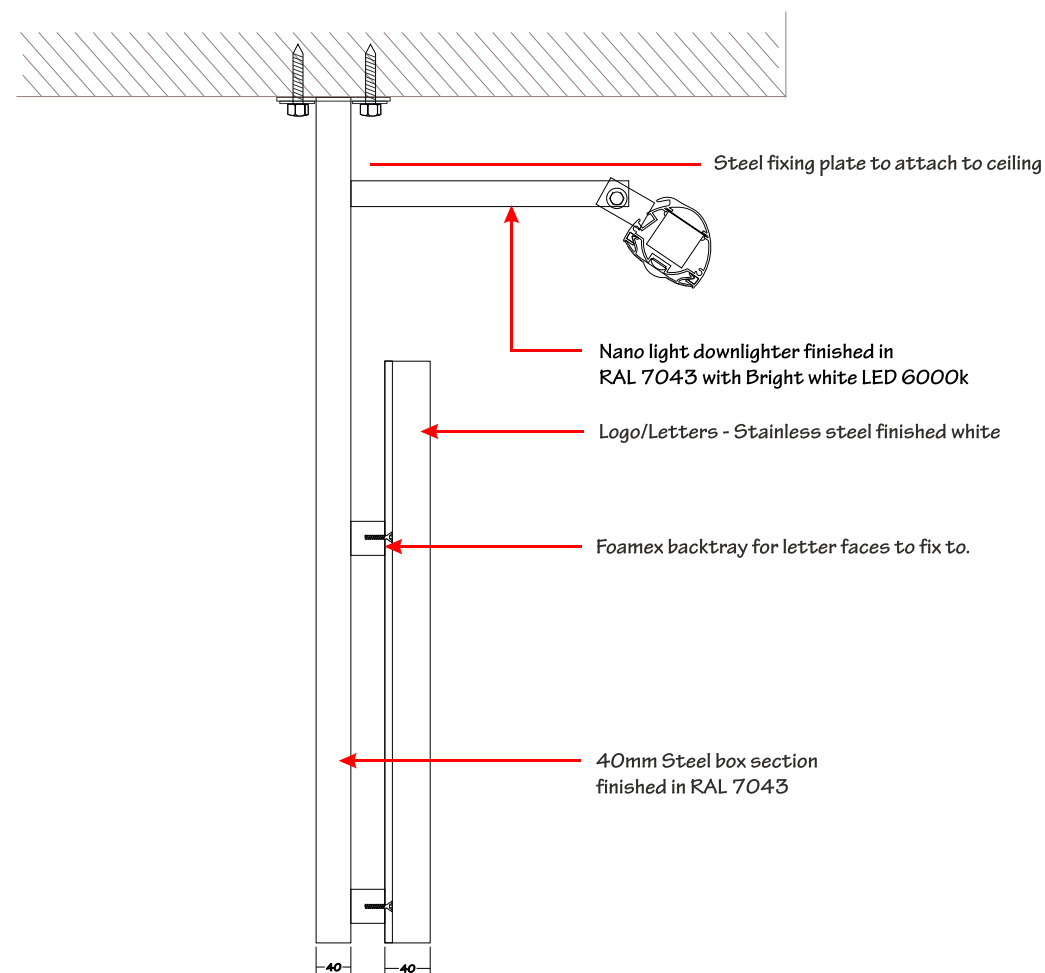

SCALE 1:2

enviro**signs**

www.envirosignsltd.co.uk

GLOSSOP

Unit 1 Howard Street
Victoria Street
Glossop
SK13 8HS

Drawing:
D-D03

Scale:
1:20 @ A3

All content copyright © 2010 enviro**signs** limited.
The Drawing & Information contained may not
be copied or used without prior consent from
enviro**signs** ltd.

Do not manufacture to these sizes.
Contractors must verify dimensions on site
before commencing manufacture.