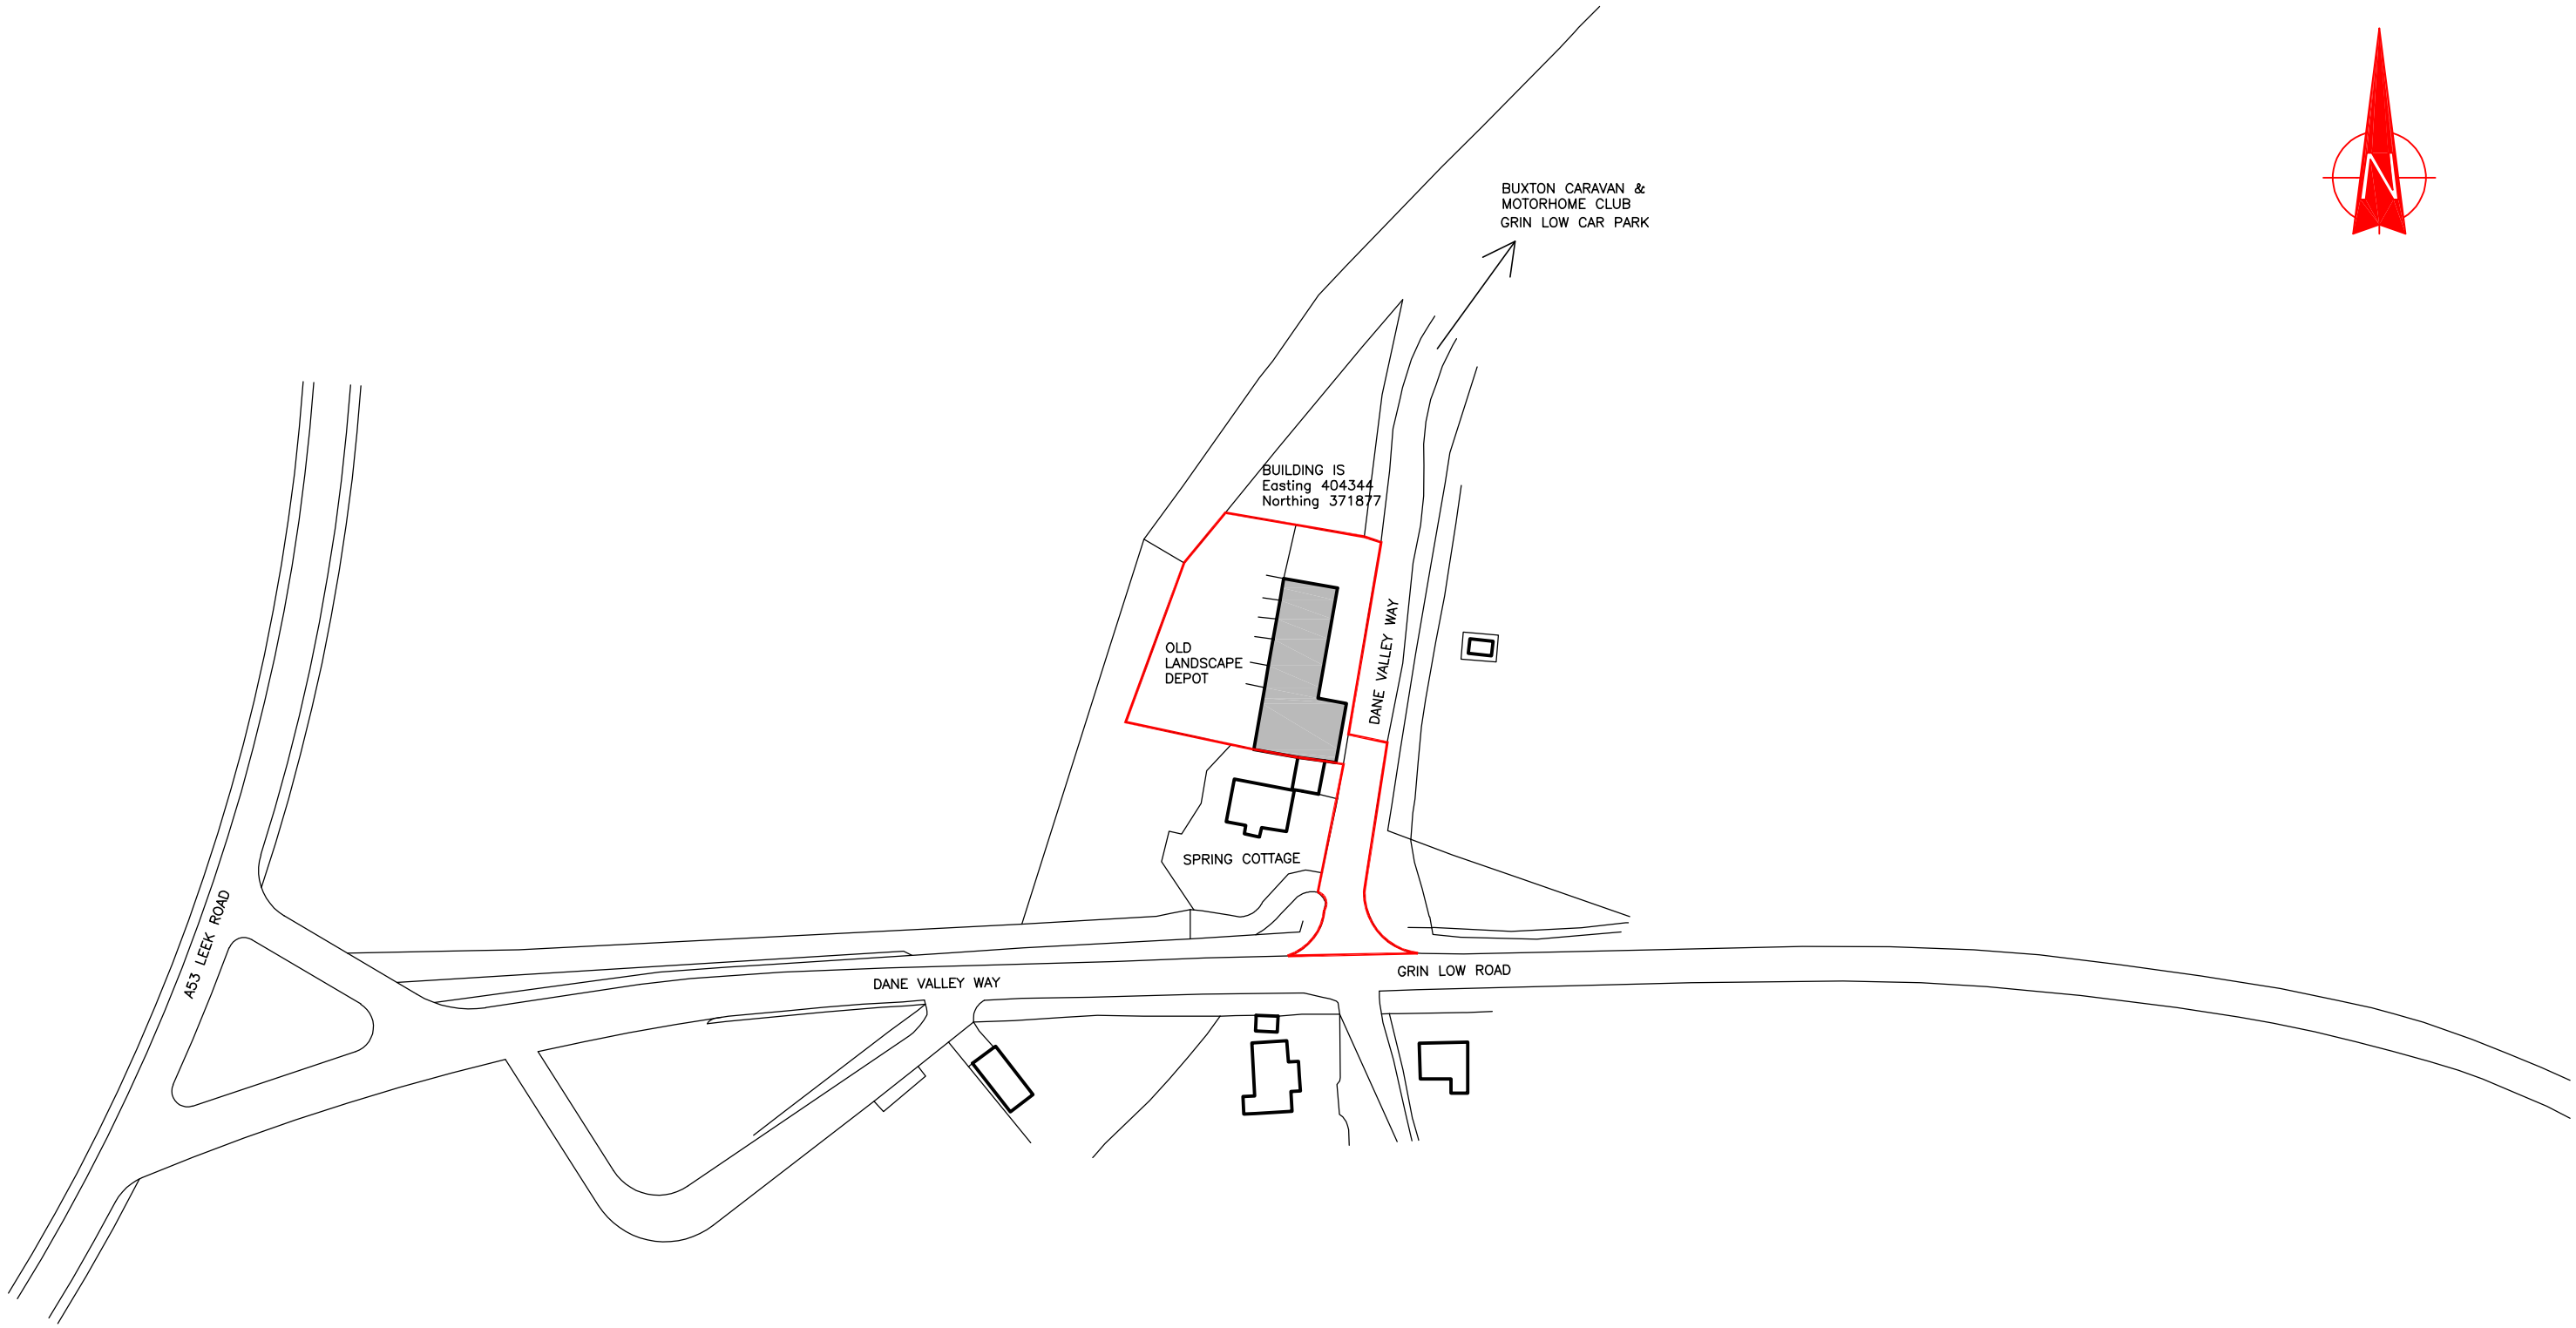

©Crown Copyright and database rights 2023 OS 0100031673

Ward
Architecture
Limited
Re-plan, Re-design, Re-generate

PRELIMINARY LAYOUT

All setting out dimensions to be site confirmed prior to works commencing and any discrepancies confirmed to architect. This drawing is to be read in conjunction with all other architectural and structural engineers drawings.
Any queries please email info@wardarchitectureltd.co.uk

FORMER LANDSCAPE DEPOT
GRIN LOW ROAD, LADMANLOW, BUXTON
for MR B SMITH

LOCATION PLAN 1:1250@A3

Date: 19/04/23

Job Number: **WAL-23-17-01A**