


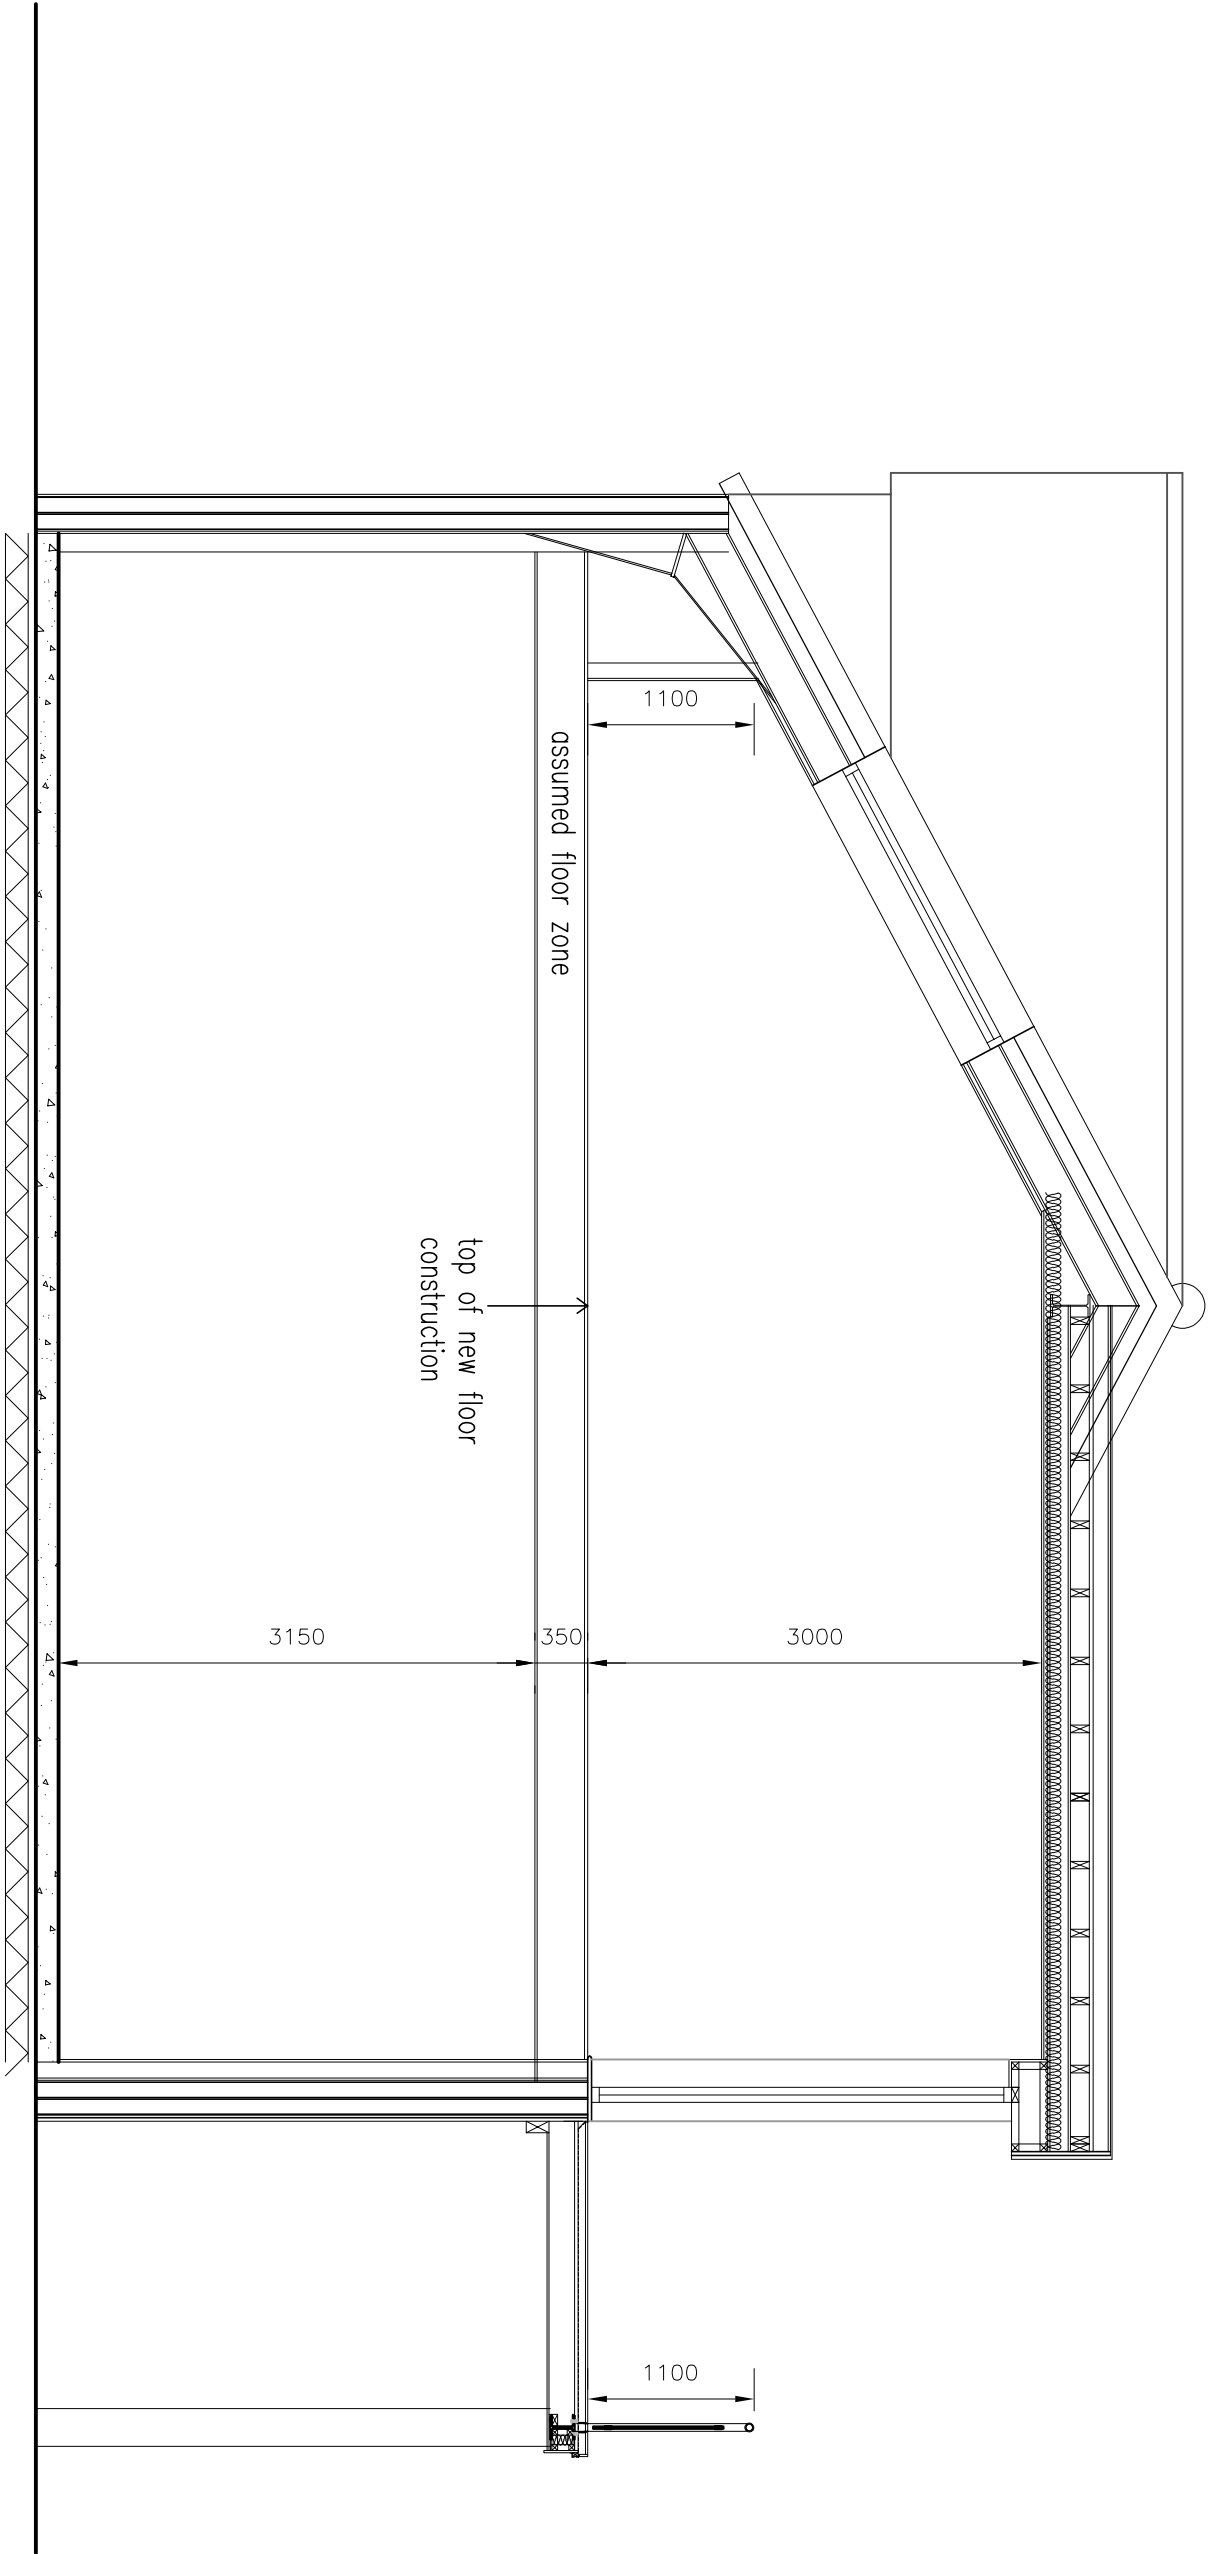

TYPICAL SECTION

Scale 1:50

