


©Crown Copyright and database rights 2023 OS 0100031673

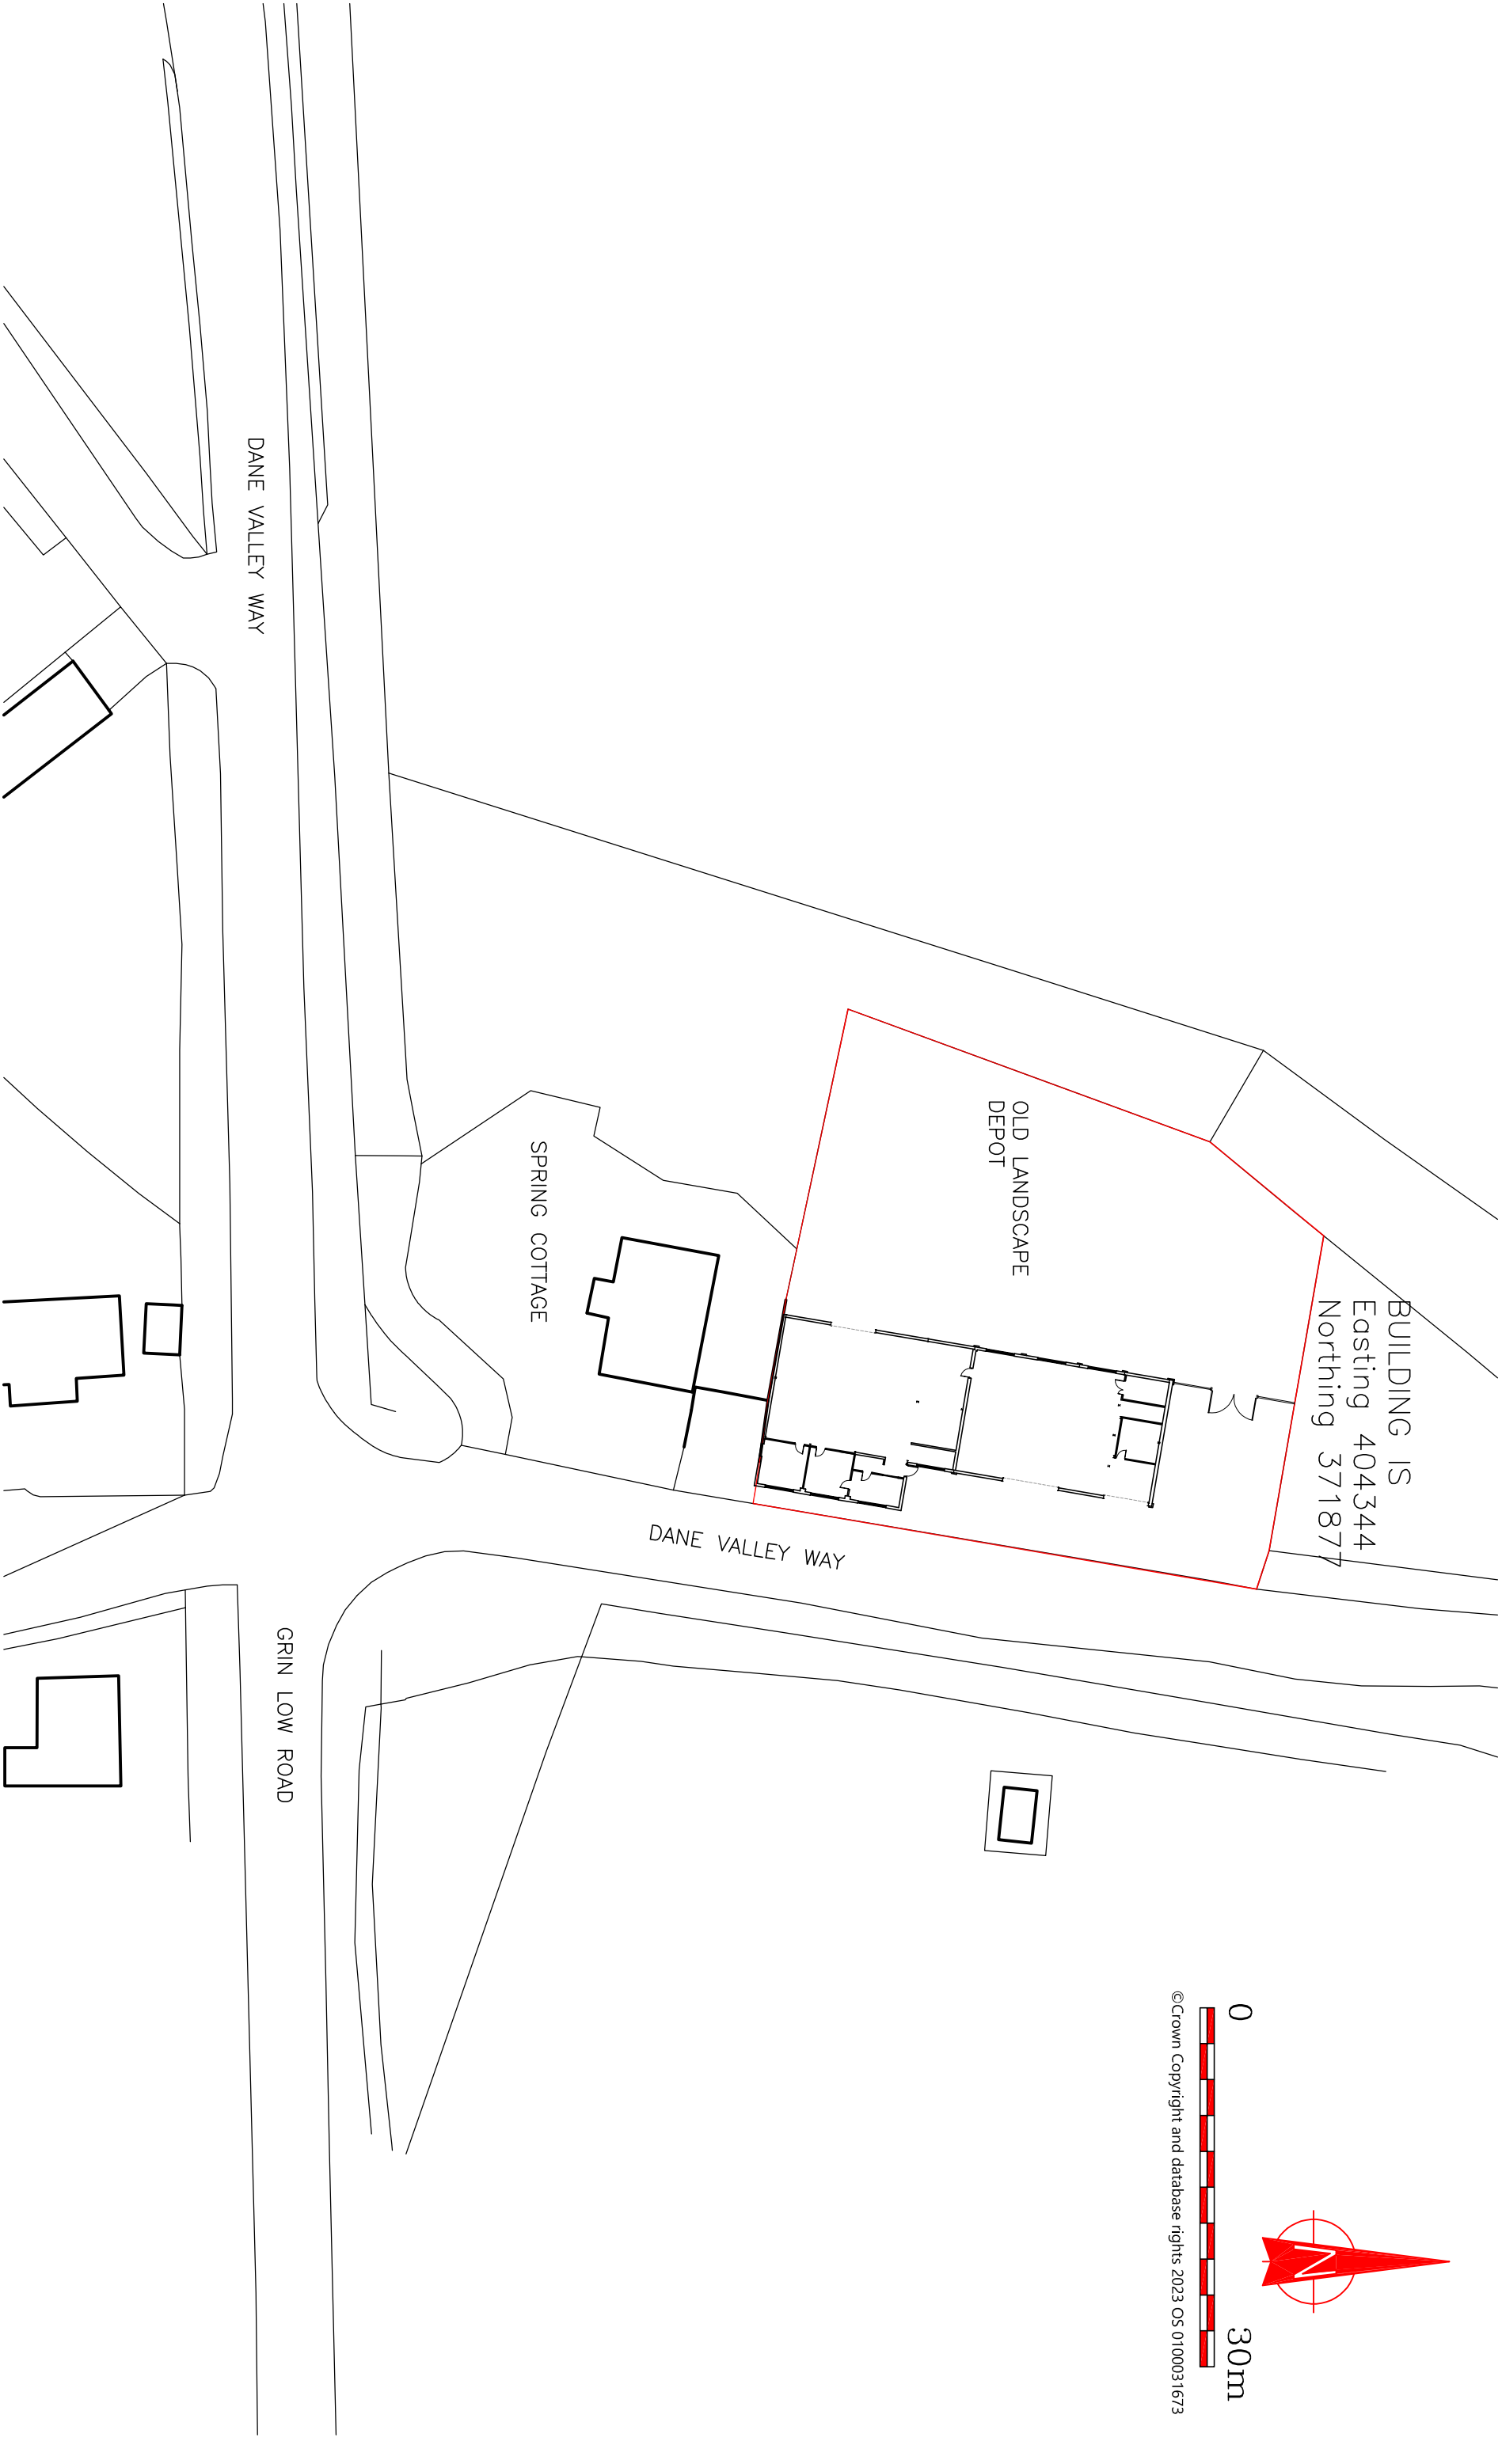

Ward Architecture Limited Re-plan, Re-design, Re-generate		PRELIMINARY LAYOUT All setting out dimensions to be site confirmed prior to works commencing and any discrepancies confirmed to architect. This drawing is to be read in conjunction with all other architectural and structural engineers drawings. Any queries please email info@wardarchitectureltd.co.uk		FORMER LANDSCAPE DEPOT GRIN LOW ROAD, LADMANLOW, BUXTON for MR B SMITH	
EXISTING SITE PLAN		1:500@A3		Date: 19/04/23	
Job Number:		WAL-23-17-08A			