


©Crown Copyright and database rights 2023 OS 0100031673

New east boundary wall on line of the title ownership and as detailed on drawing WAL-23-17-10 incorporating automatic gates in anthracite grey. Remaining boundaries are to remain as existing.

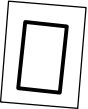

OLD LANDSCAPE DEPOT


BUILDING IS
Easting 404344
Northing 371877

DANE VALLEY WAY

SPRING COTTAGE

DANE VALLEY WAY

GRIN LOW ROAD

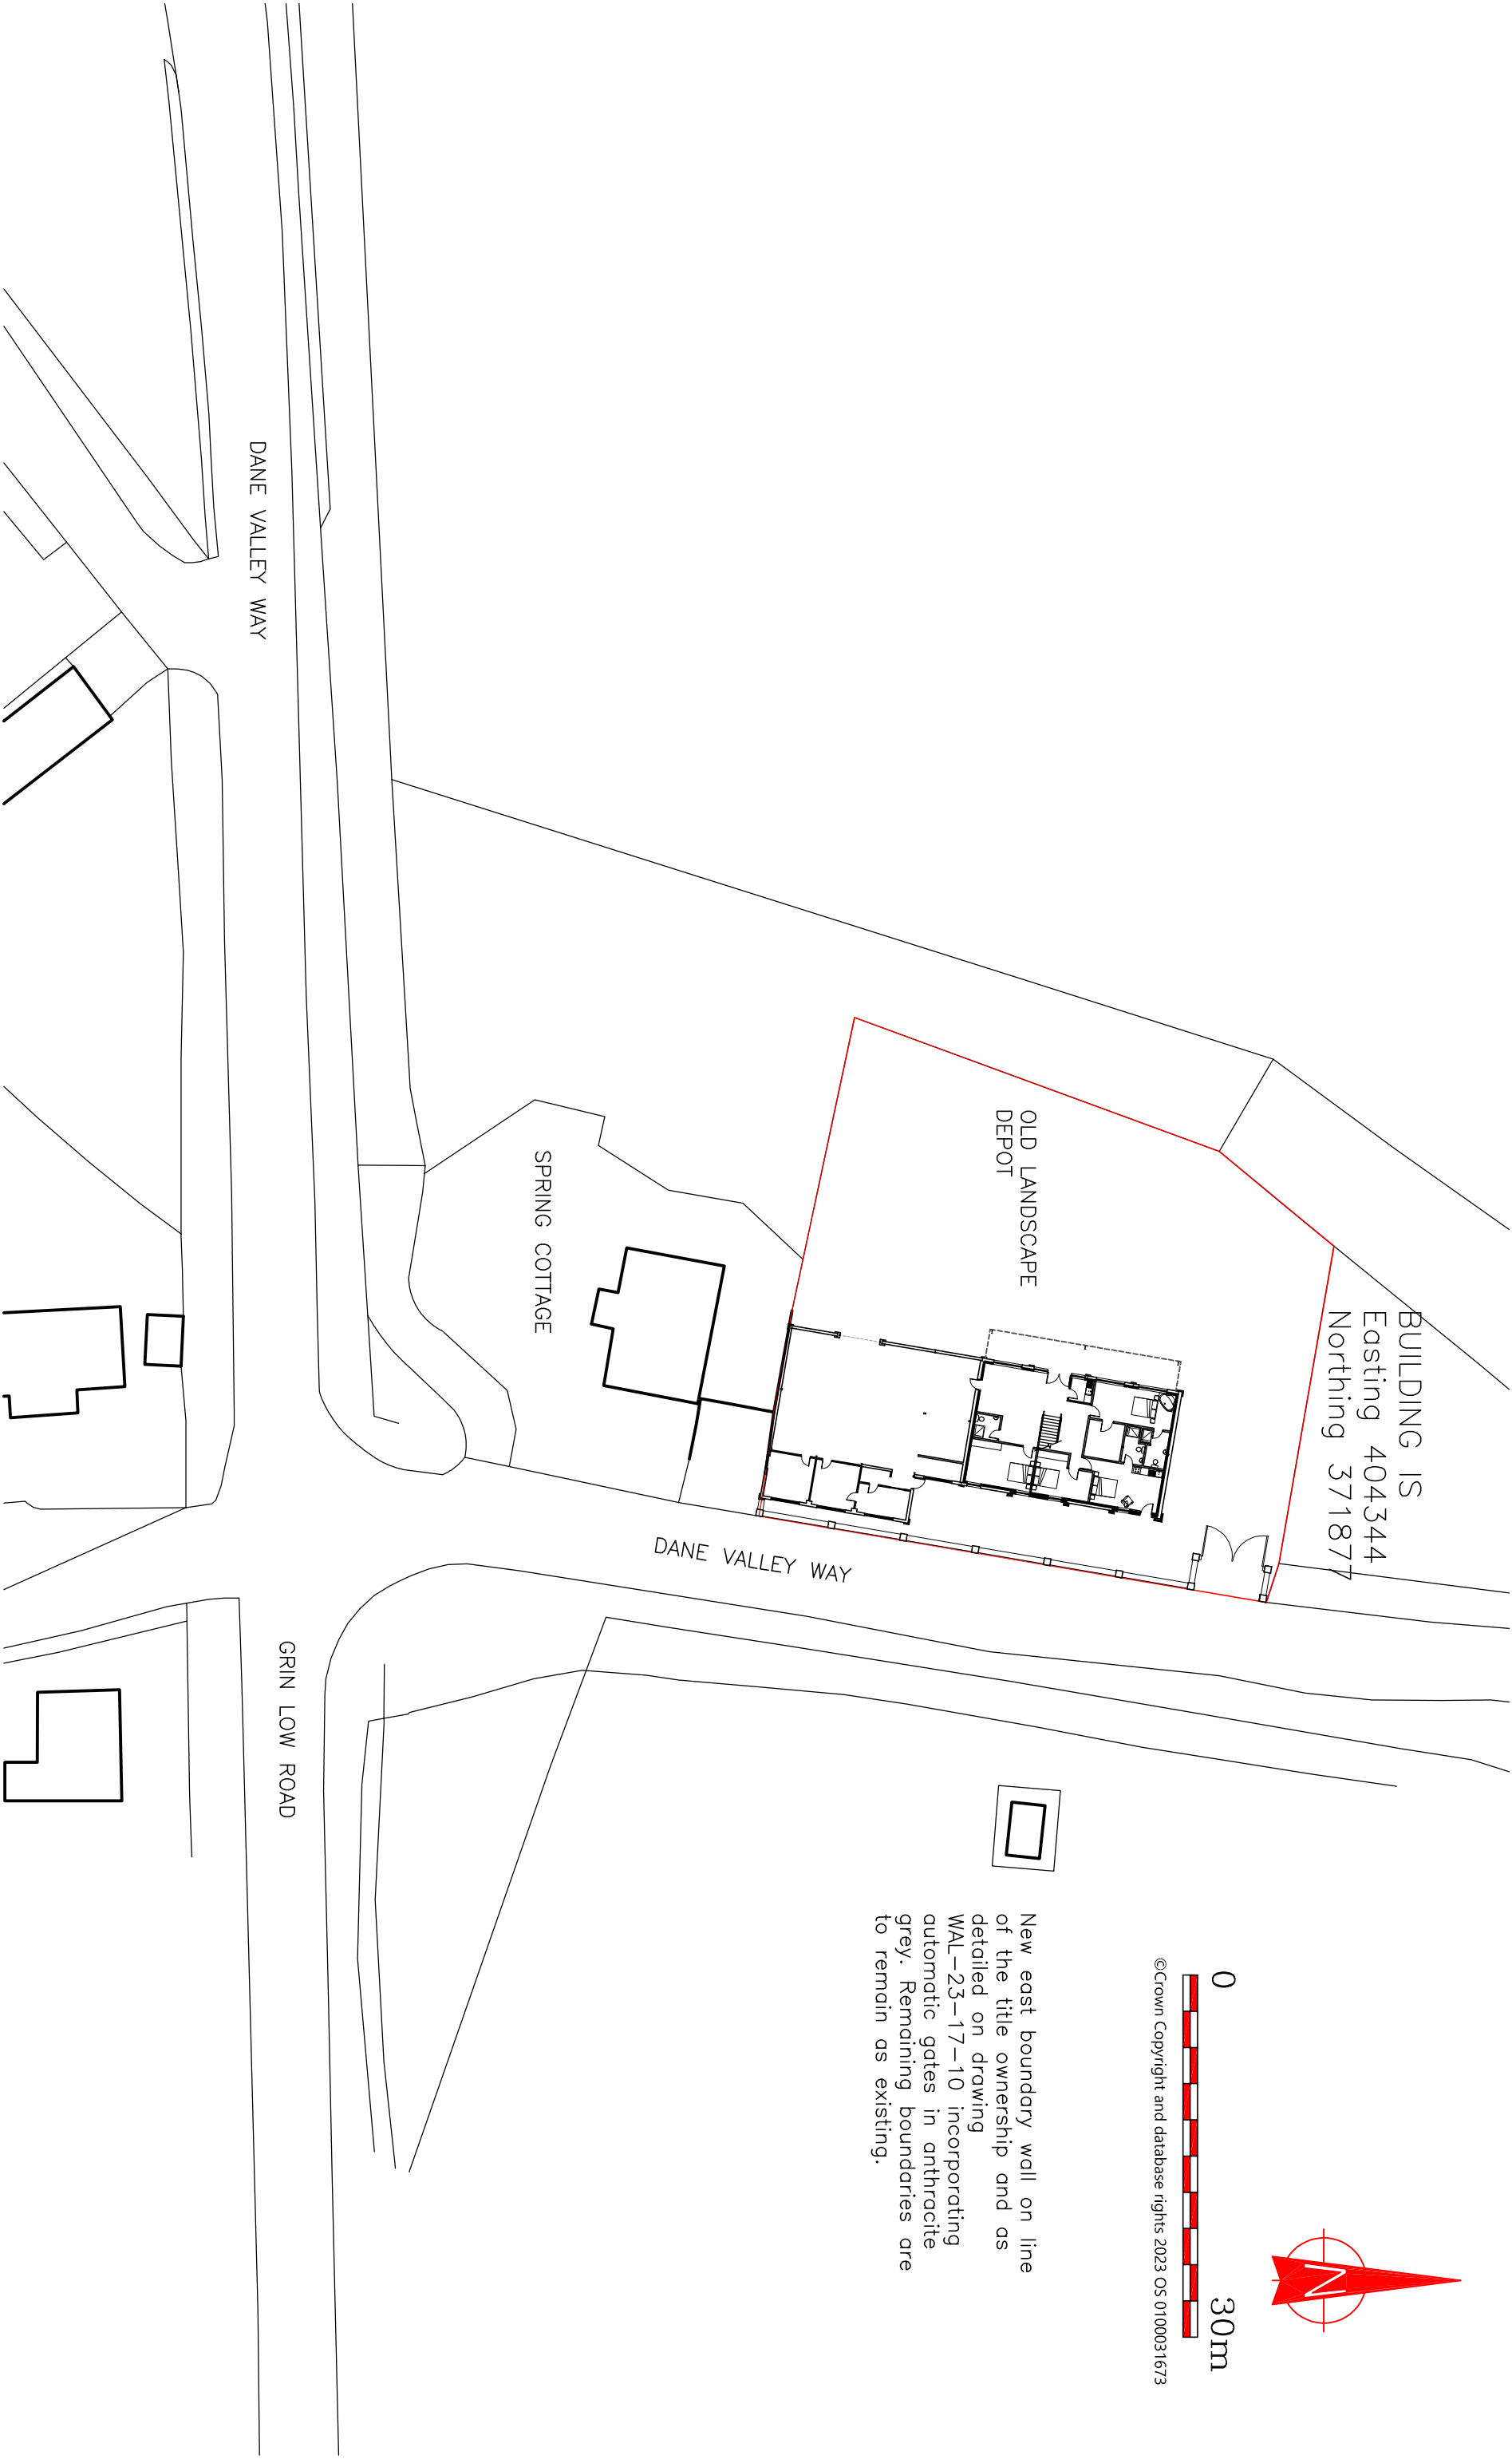

Ward Architecture Limited Re-plan, Re-design, Re-generate		PRELIMINARY LAYOUT All setting out dimensions to be site confirmed prior to works commencing and any discrepancies confirmed to architect. This drawing is to be read in conjunction with all other architectural and structural engineers drawings. Any queries please email info@wardarchitectureltd.co.uk		FORMER LANDSCAPE DEPOT GRIN LOW ROAD, LADMANLOW, BUXTON for MR B SMITH PROPOSED SITE PLAN Date: 19/04/23Job Number: WAL-23-17-09A 1:500@A3	
---	--	--	--	--	--