


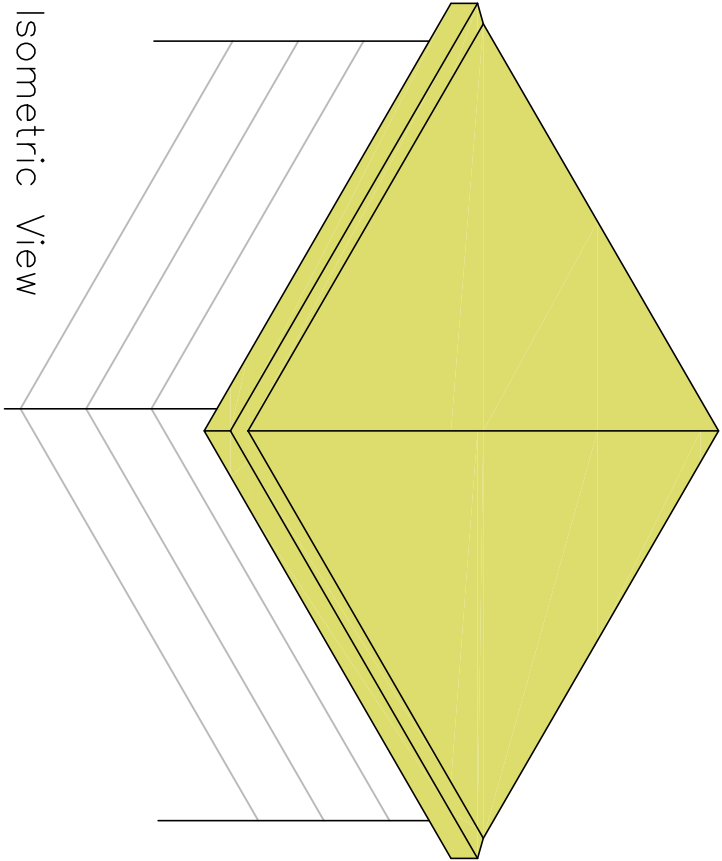


Isometric View


0 500mm

©Crown Copyright and database rights 2023 OS 0100031673

Brick piers to be 553mm square and finished with an artstone coping incorporating a 5mm throating. Pitch of coping to be 25 degrees.

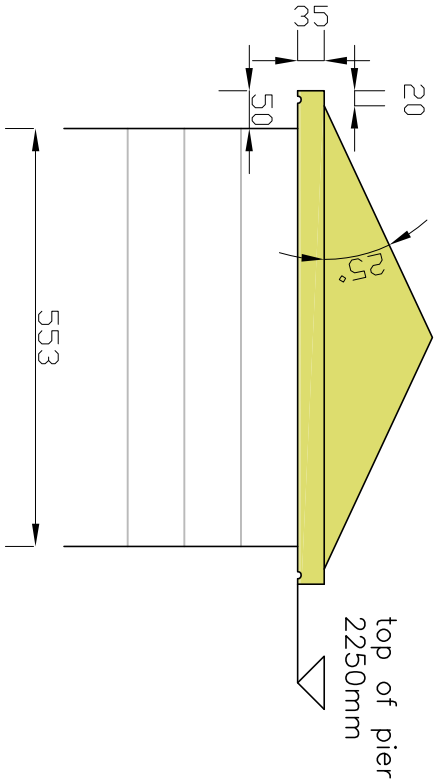

Main wall panels to be to be 440mm wide and finished with an artstone coping incorporating a 5mm throating and a single pitch.

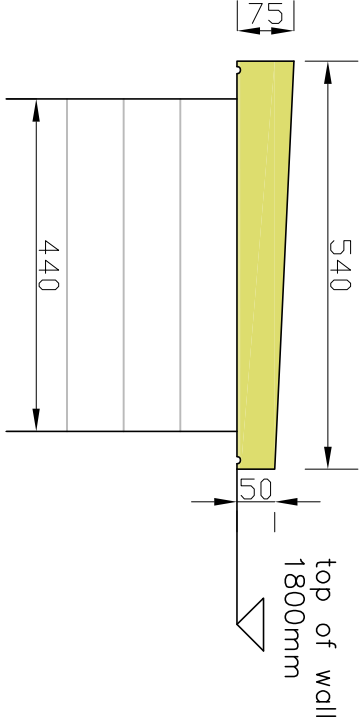


Boundary wall to be constructed in masonry and finished as follows.
Brick piers to be in red brickwork to match the existing unit with artstone coping.
Main panels to be finished in white colour through render with min 150mm red brickwork at the base. Coping to be artstone. For details of copings see above.

For location of the boundary wall see drawing WAL-23-17-09

top of pier 2250mm

top of wall 2250mm

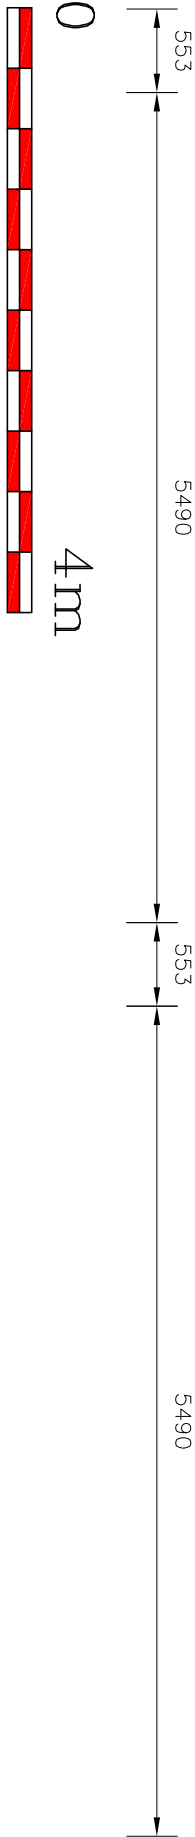

0 4m

©Crown Copyright and database rights 2023 OS 0100031673