

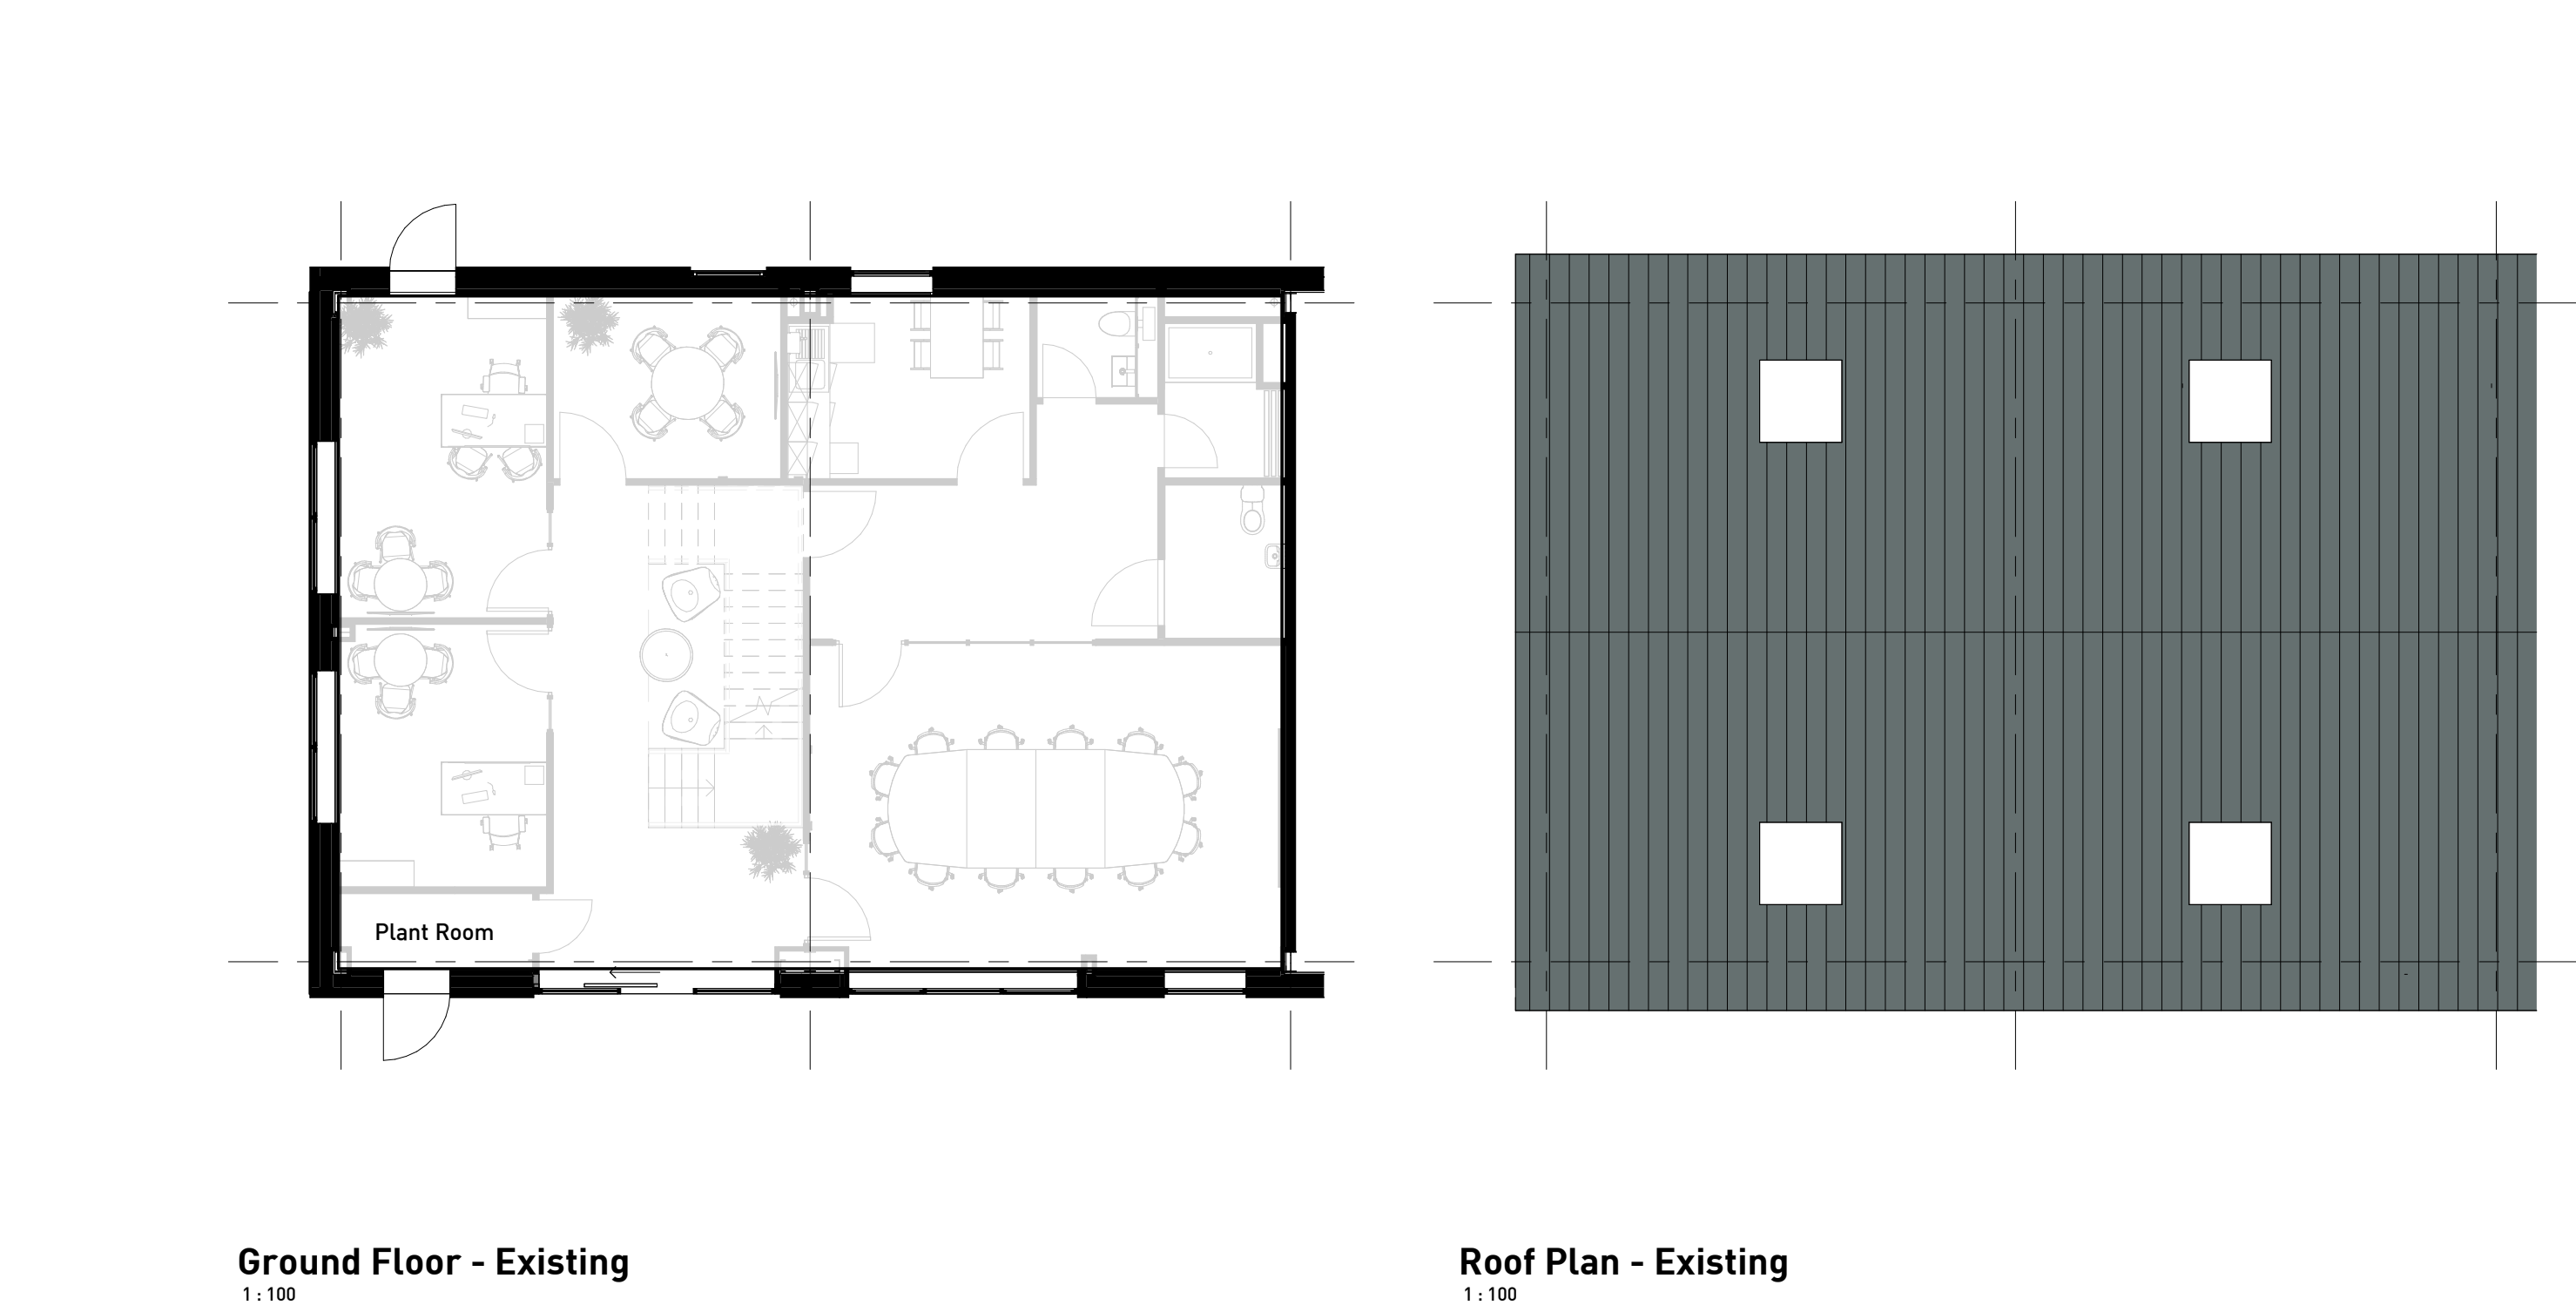
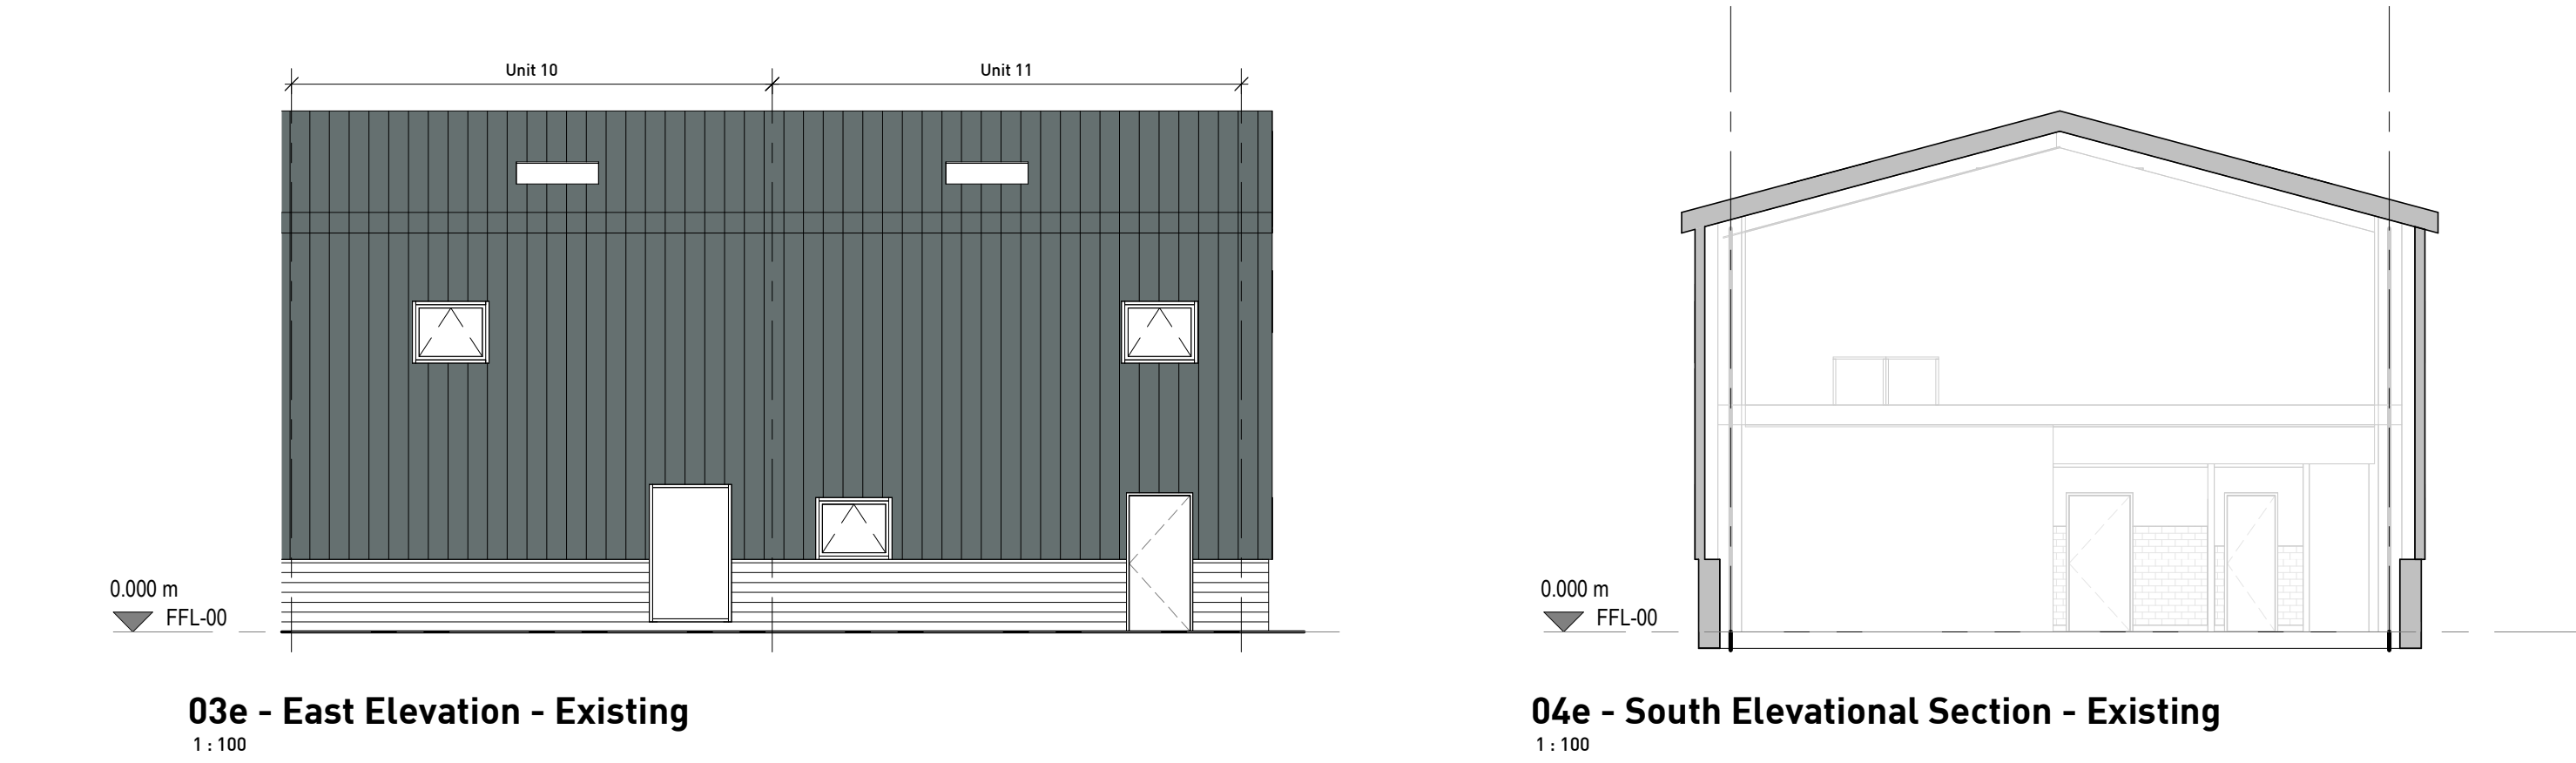
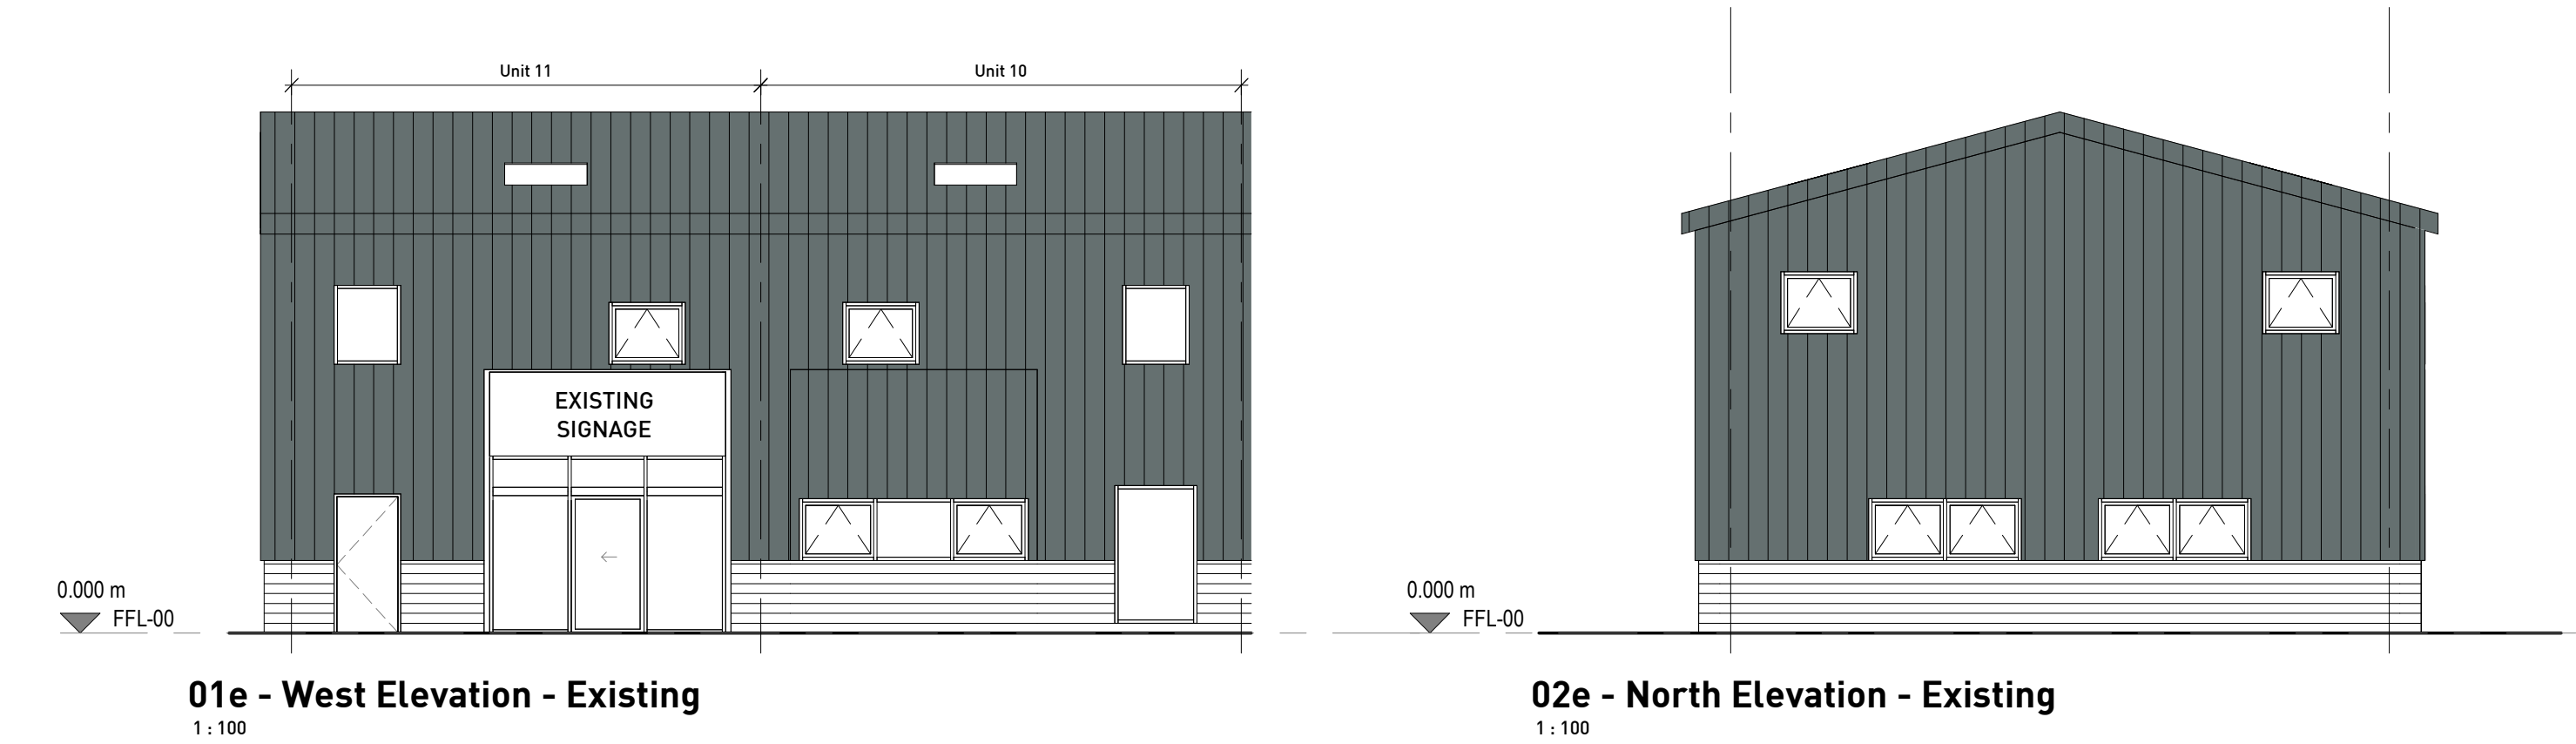
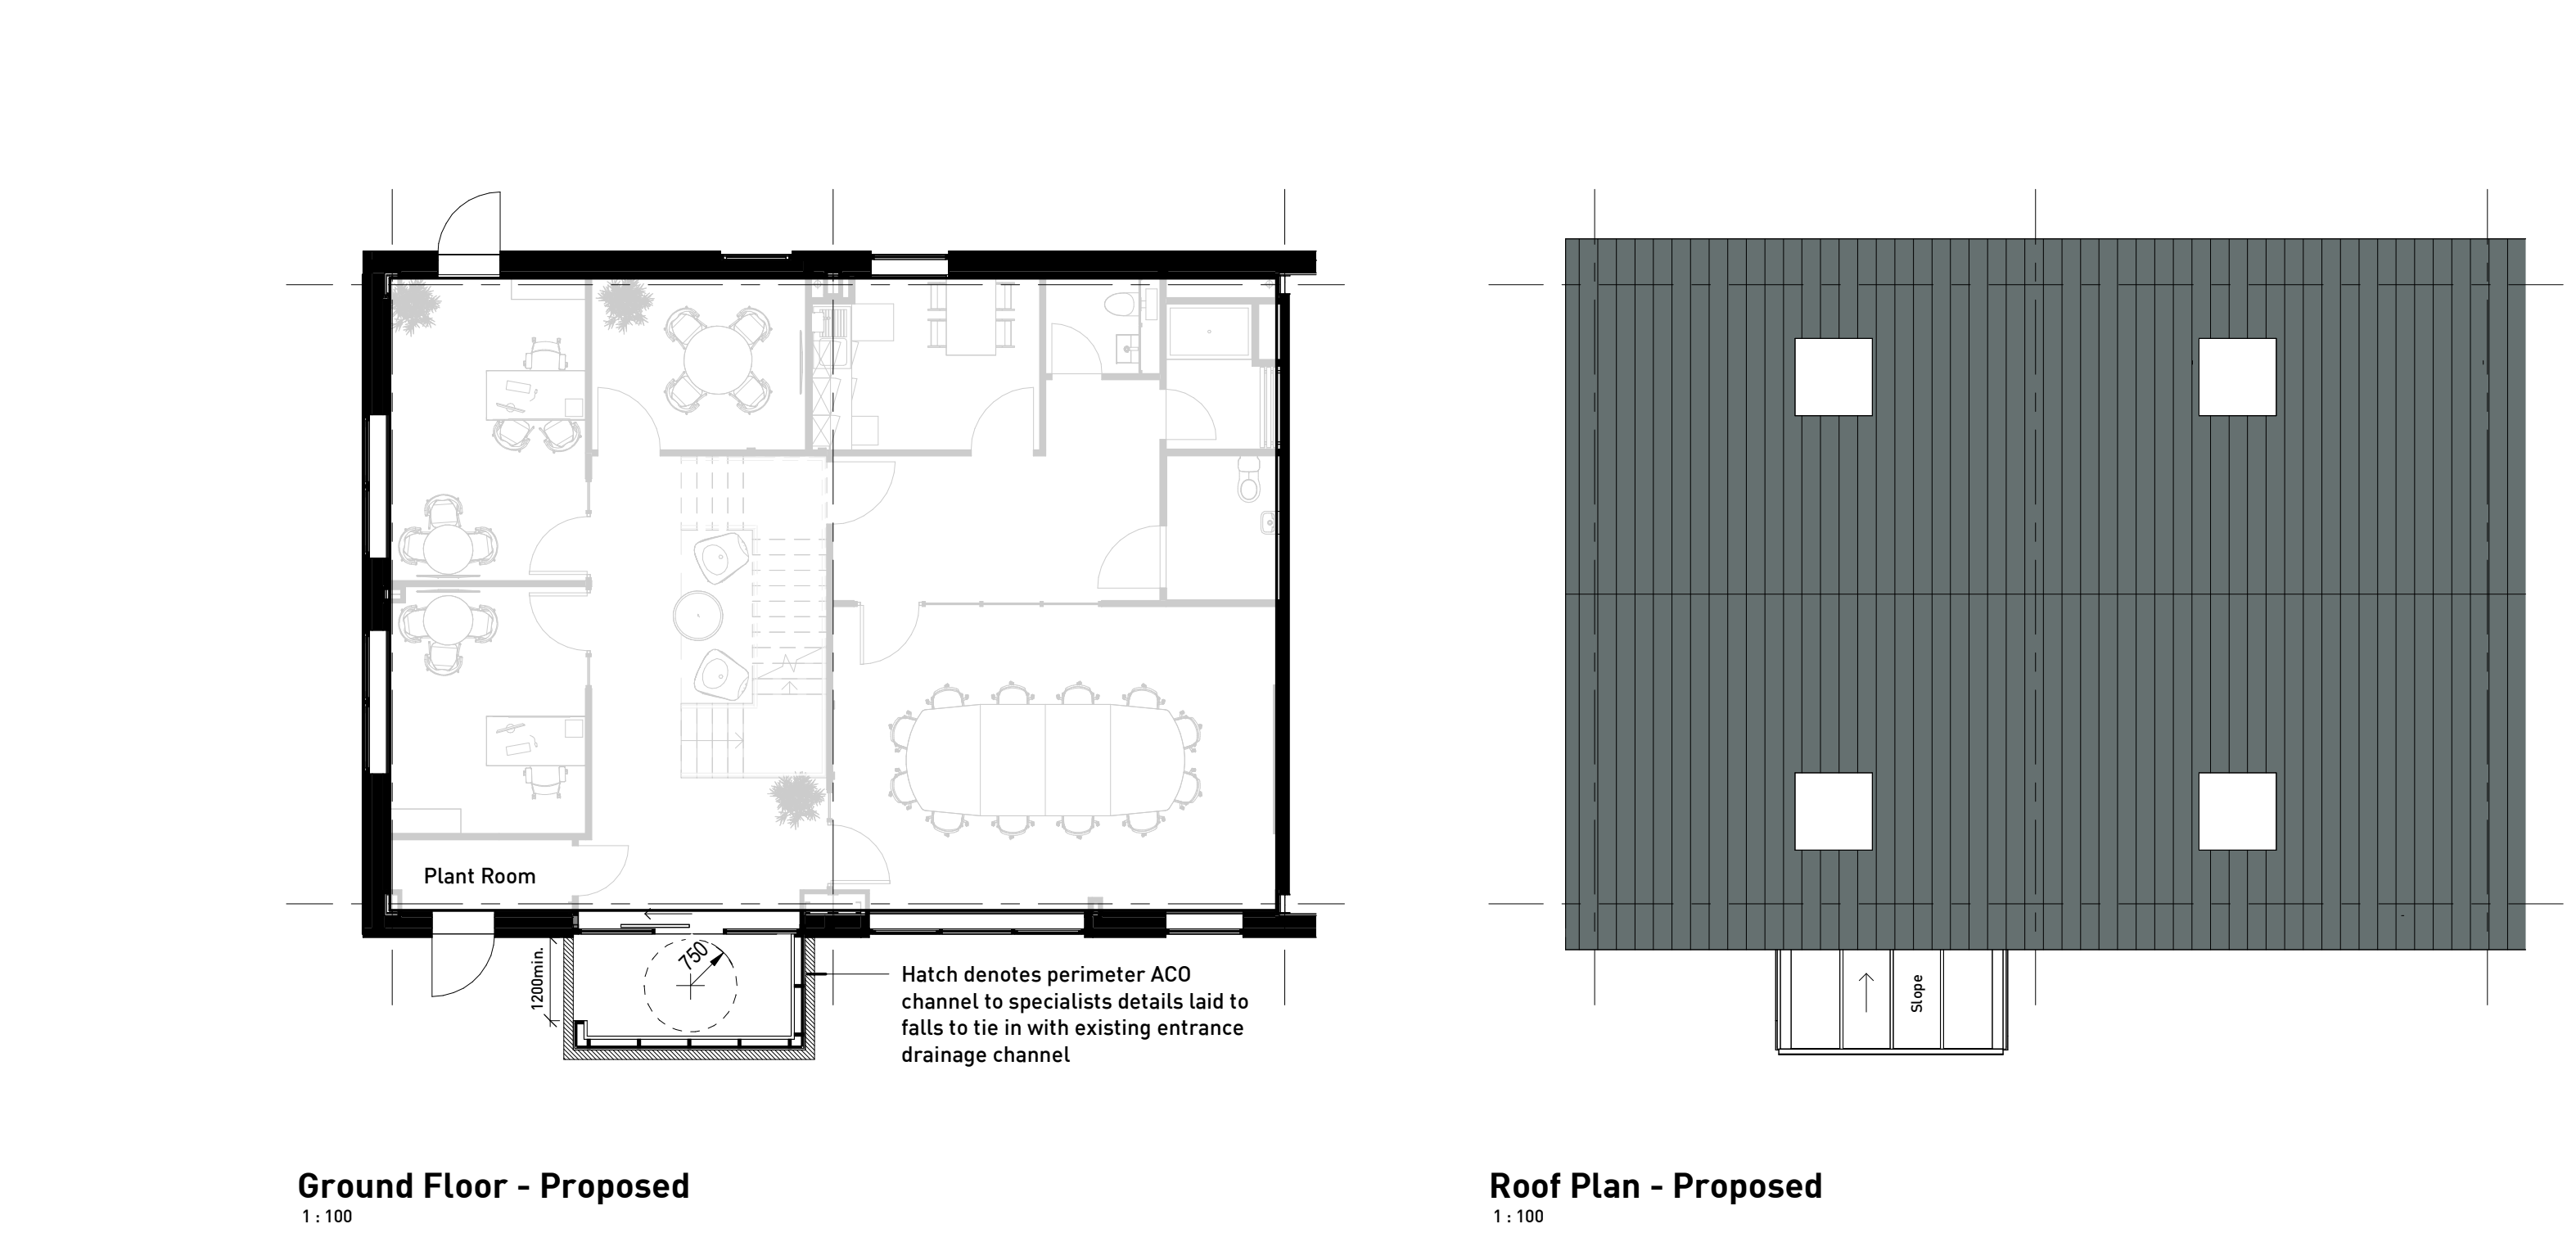


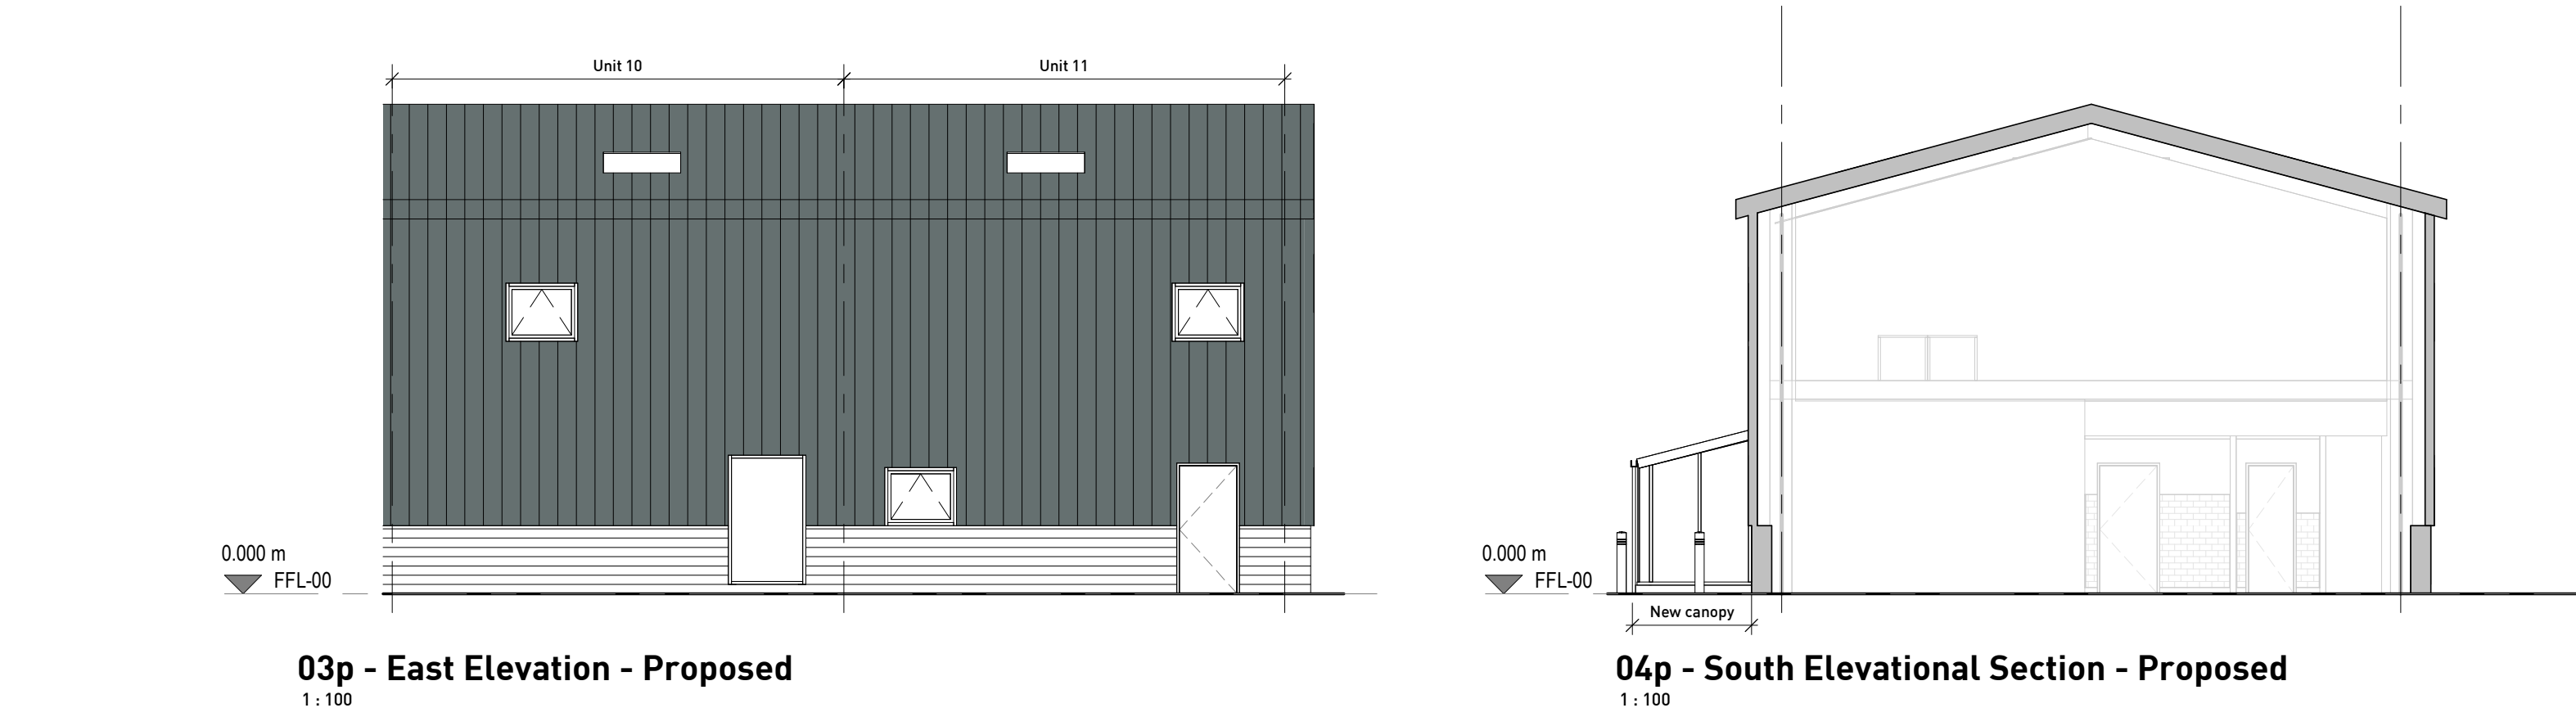

EXISTING

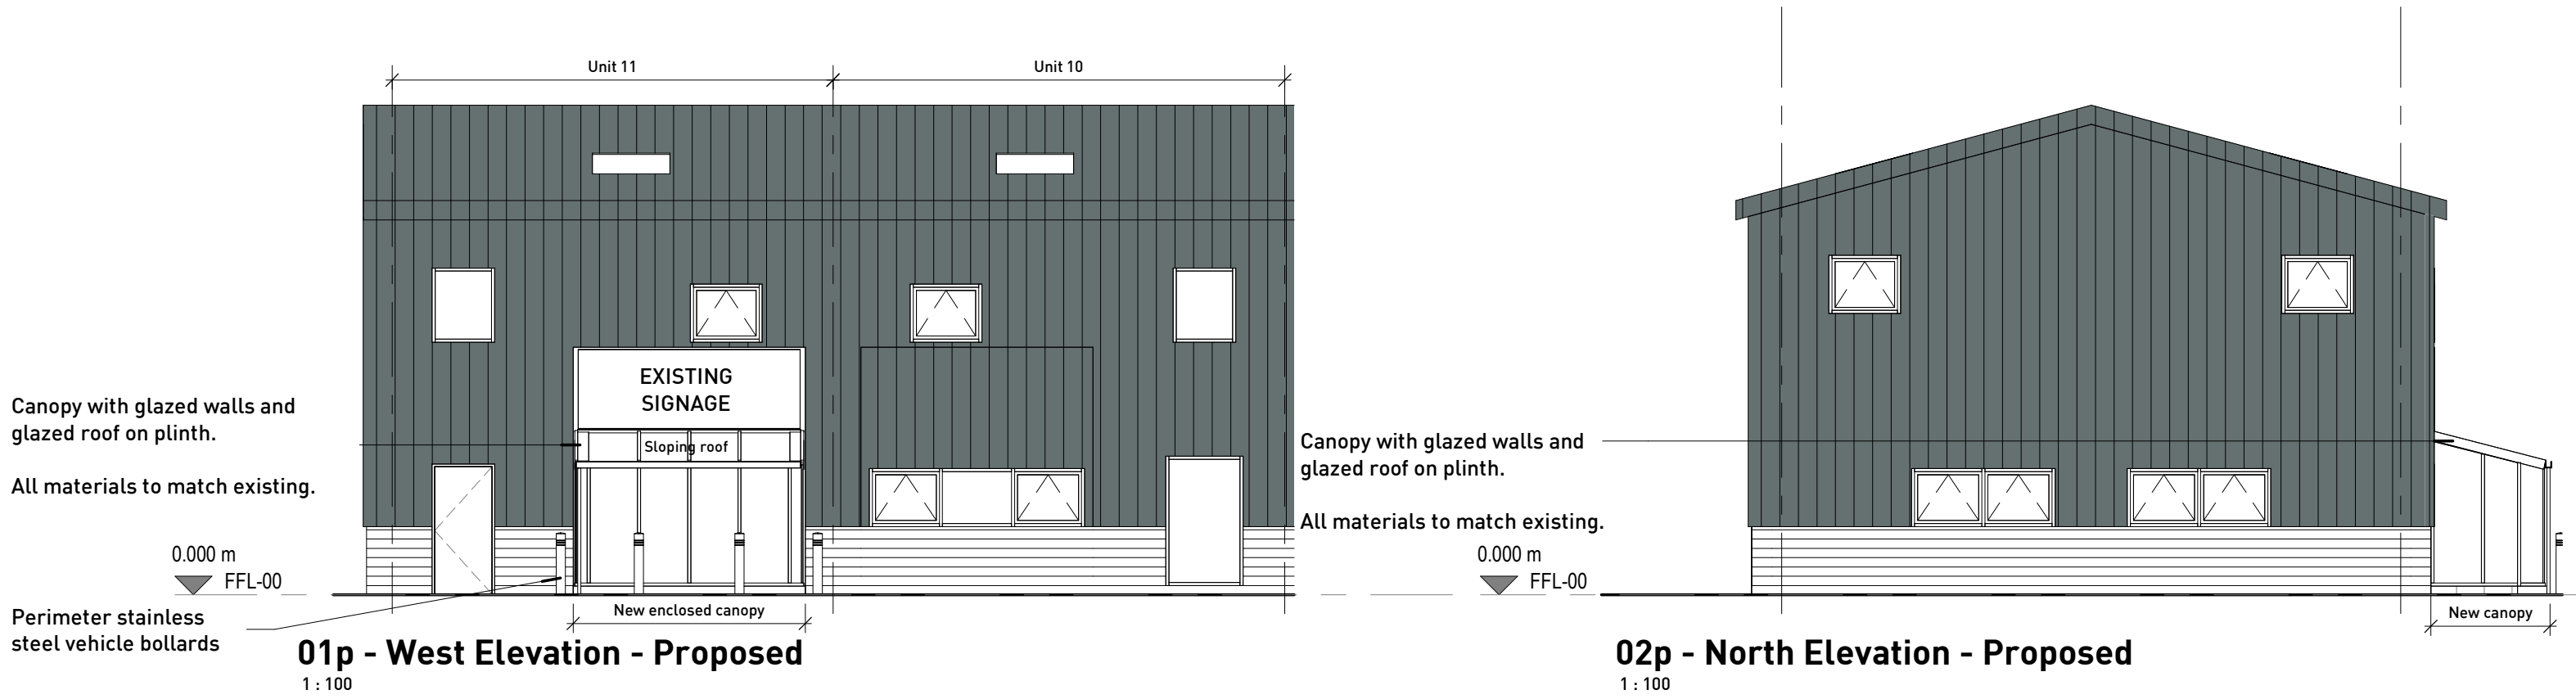

PROPOSED