


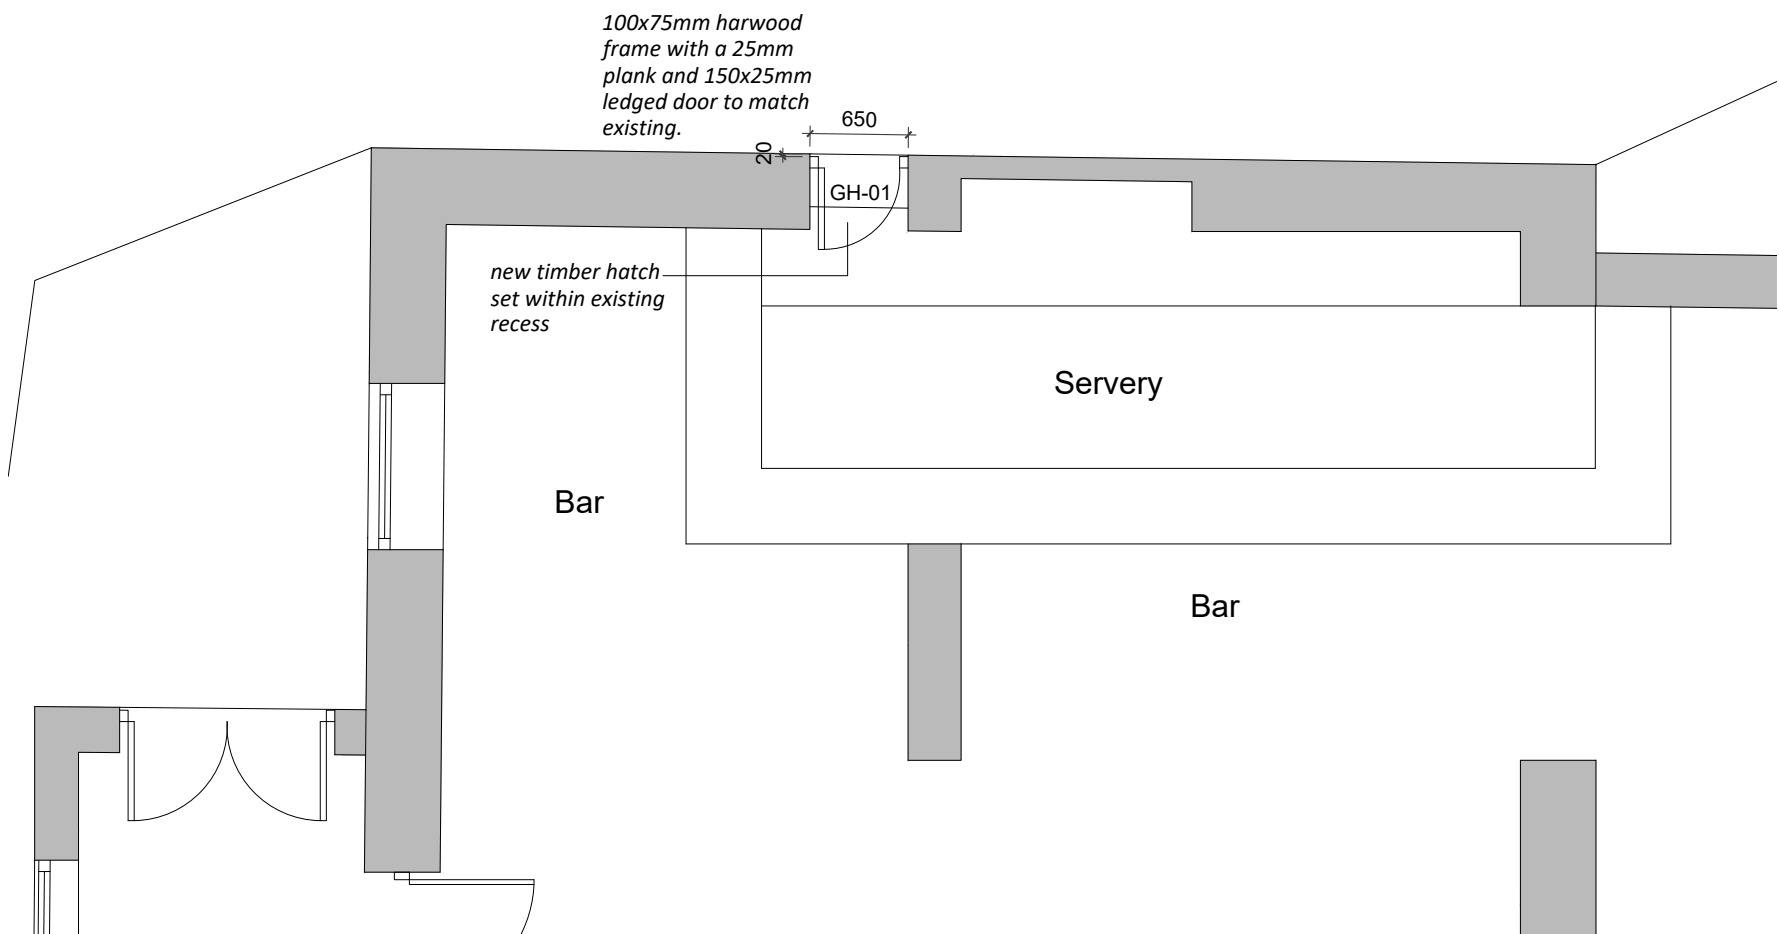

Proposed part ground floor Plan 1:50 - showing area of new opening



Proposed part North Elevation 1:100 - showing area of new opening



Photos of North Elevation - showing area of new opening

New opening - is framed with a 75mm hardwood frame and in filled with a plank and ledged door. 25mm vertical boarded. The timber has been unfinished to allow the natural greying of the timber over time. Existing timber lintel has been exposed and sand cement render has been re painted as part of maintenance program.



rev.	description
1	
2	
