





Existing Front Elevation

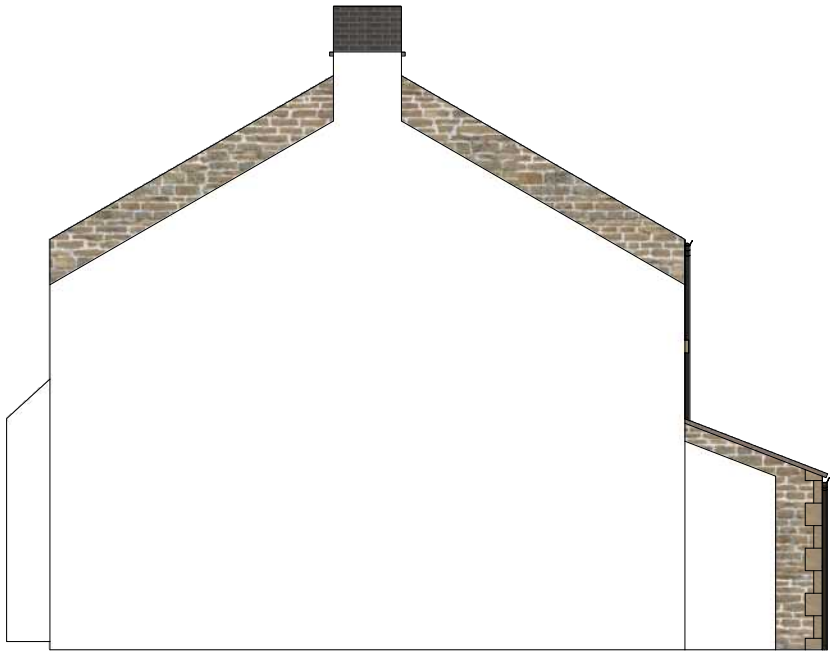


Existing Side Elevation

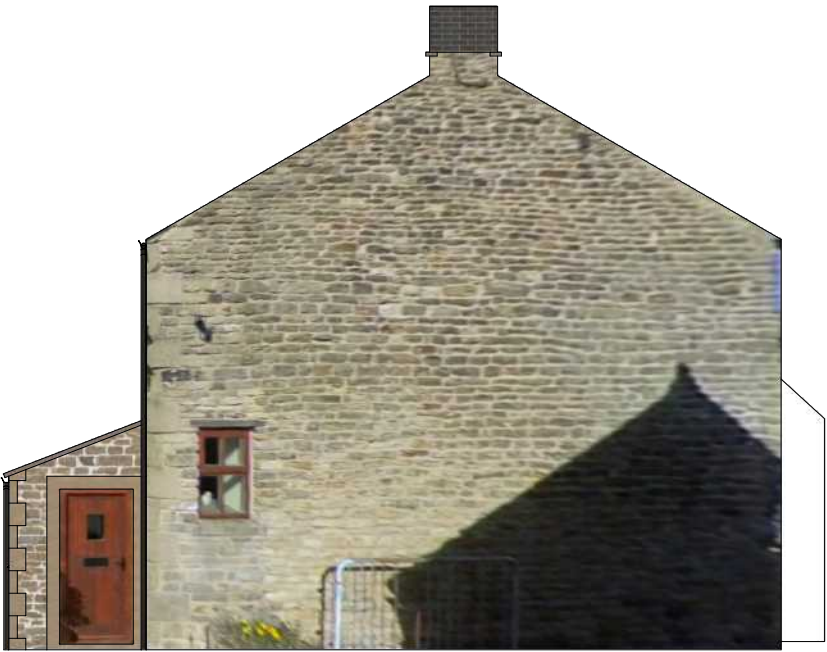


Existing Side Elevation



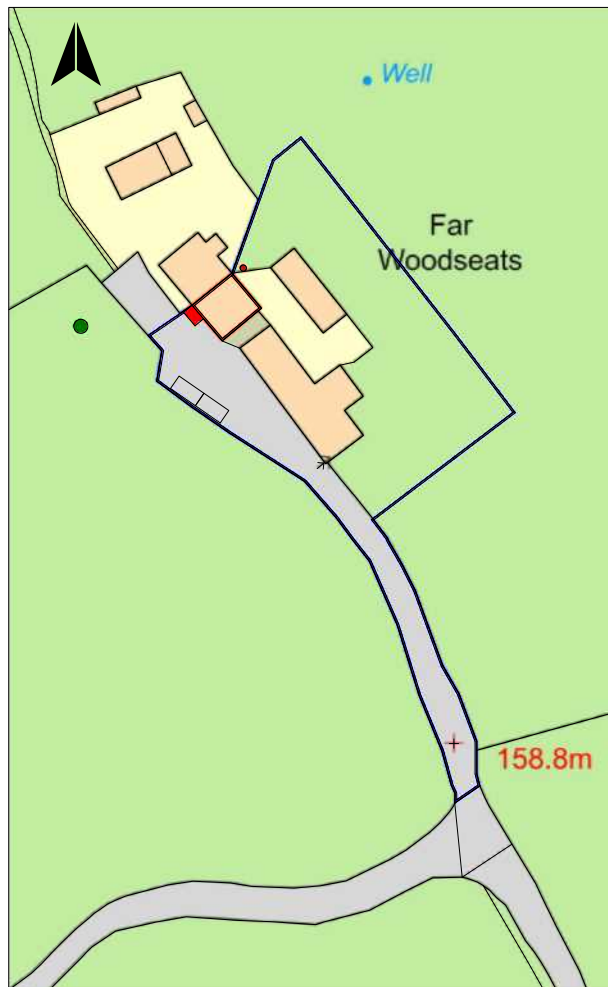

Location Plan 1:1250

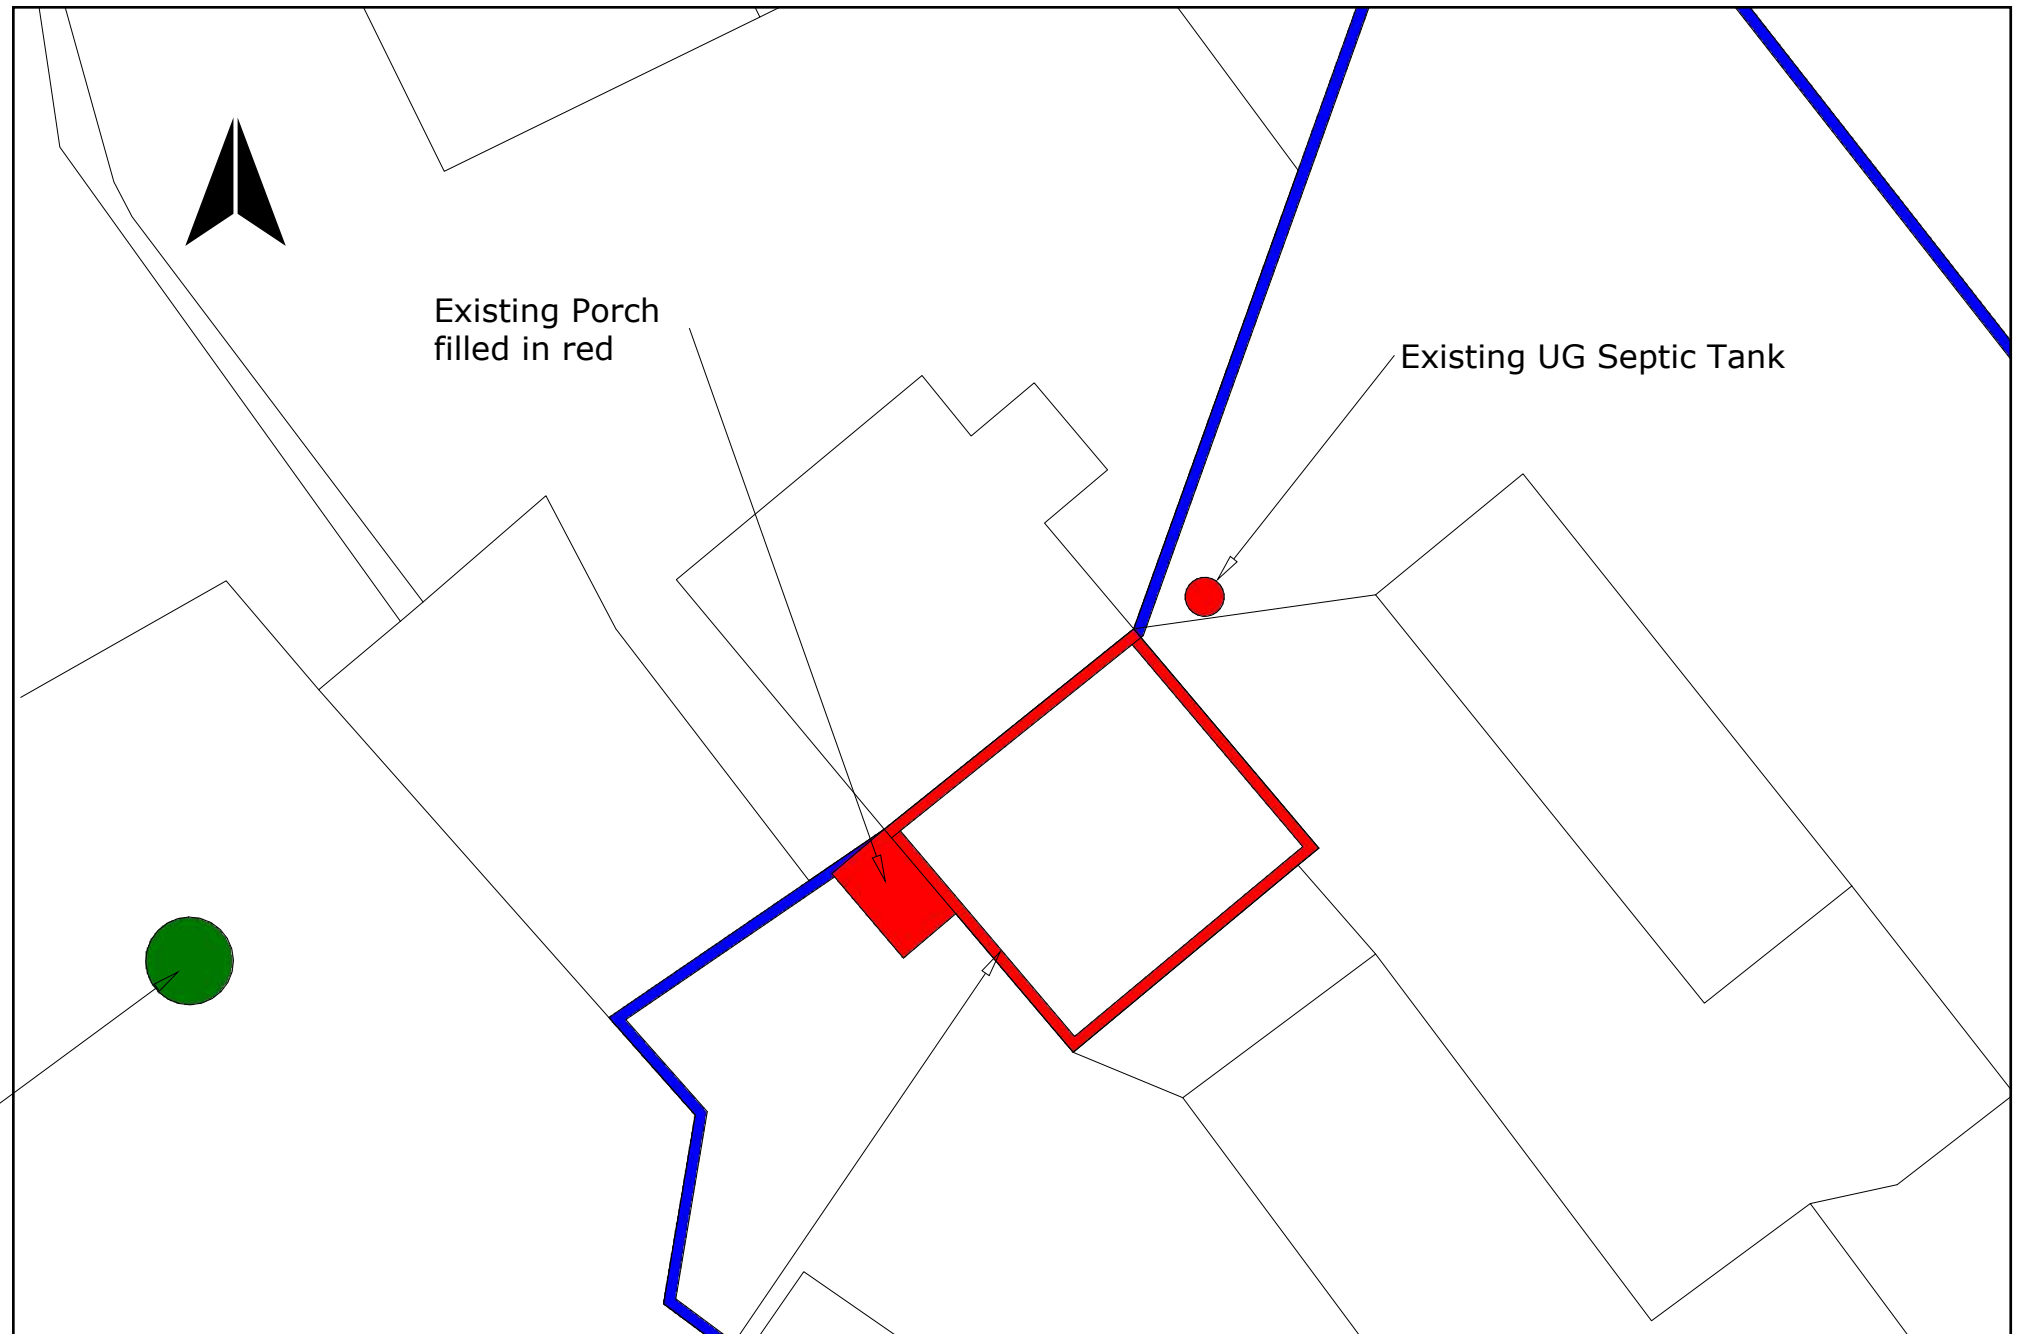

Site Plan 1:200

Owd House Outlined in red

Existing UG LPG Tank



Existing UG LPG Tank

© Crown copyright and database rights 2023 Ordnance Survey 0100031673